



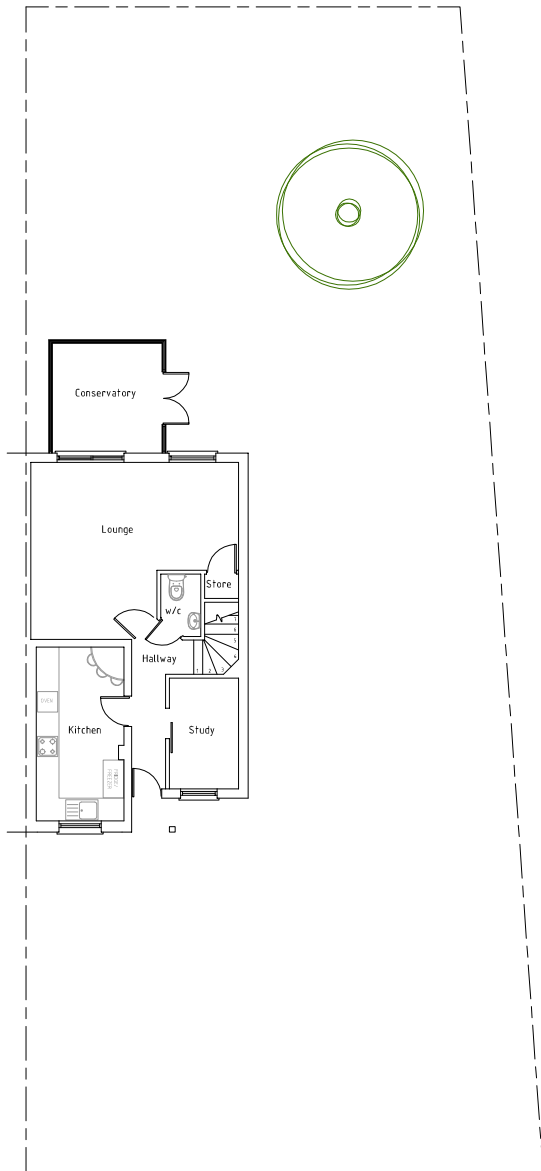

EXISTING BLOCK PLAN
1:200

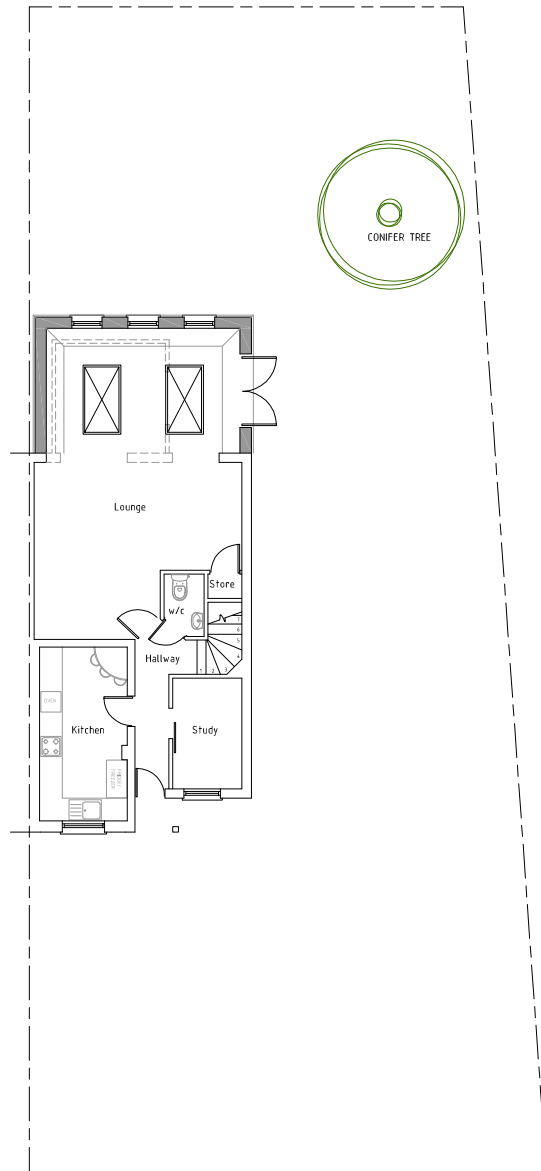

PROPOSED BLOCK PLAN
1:200

Rev.	Date	Comment
JPW Architecture		
0 2m 4 6 7		
Client		Mrs S Afsar
Site Address		5 Chiltern Court, Widmore Road Uxbridge UB8 3BJ
Project Title		Single storey rear extension
Status		Planning
Drawn		JW
Date	10.01.2016	Scale 1:200 @ A4
Drawing Title		Existing and proposed block plan
Job No	Drawing No	Rev
CHIC5	PL-A - 02	