



Block Plan
Scale 1:200




Site Location Plan
Scale 1:1250

Location of application site

Hatched area indicating the location of the proposed works

Shared Access

PLEASE NOTE THAT THE CURRENT OS-MAP AVAILABLE FOR THE LOCATION PLAN MAY NOT BE COMPLETELY ACCURATE OR UP TO DATE. PLEASE CONSULT THE PLANNING HISTORY FOR THE AREA FOR MORE UP TO DATE DEVELOPMENT.

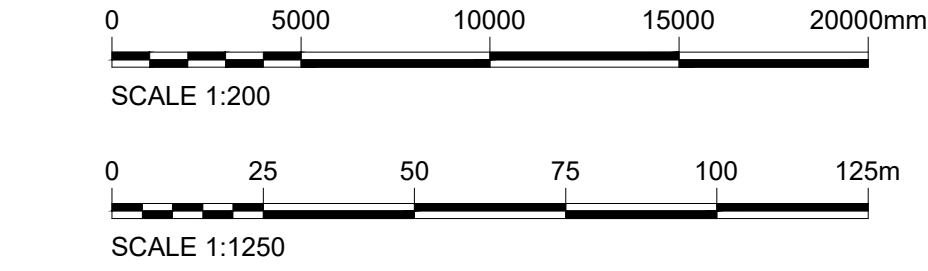

REV	DATE	DRN	CHKD	APPD	DESCRIPTION
B	14.06.26	JA	DA	JA	ISSUED FOR PLANNING APPROVAL
A	20.05.26	JA	DA	JA	ISSUED FOR PLANNING APPROVAL

For Approval



E: info@bluebirdengineering.co.uk
T: 0118 9583 551
A: 46 London Street, Reading, RG1 4SQ

CLIENT
Mr Rayush Singh Sandhu Bishen

PROJECT
23 Wimborne Road
Hayes

TITLE
Site Location Plan
& Block Plan

DRAWN JA	DATE May 26	SCALE As shown @ A1
-------------	----------------	------------------------

DRG NO A-1000	REV B
------------------	----------