

EXISTING:

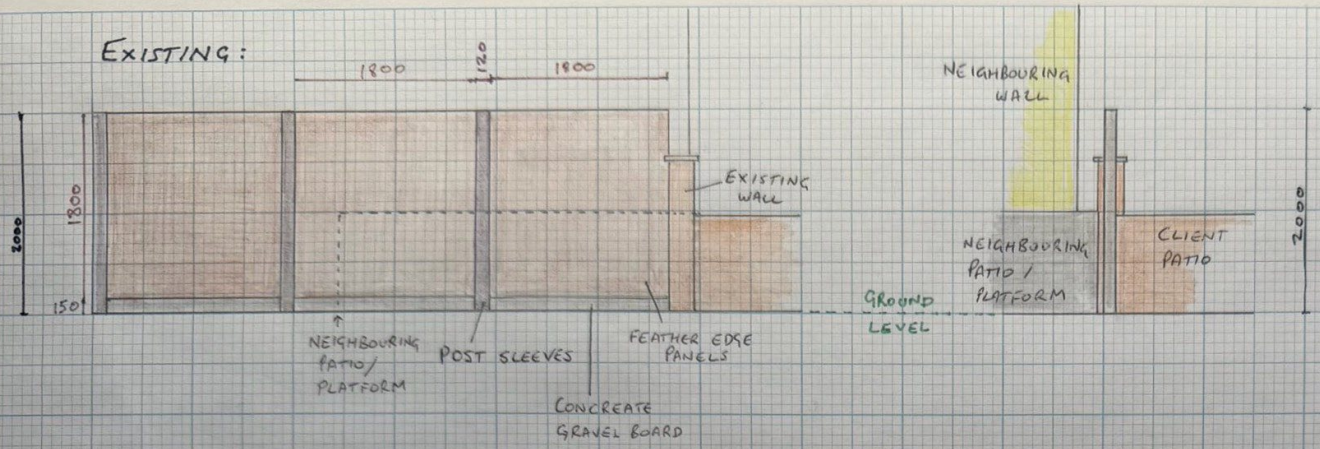

PROPOSED:

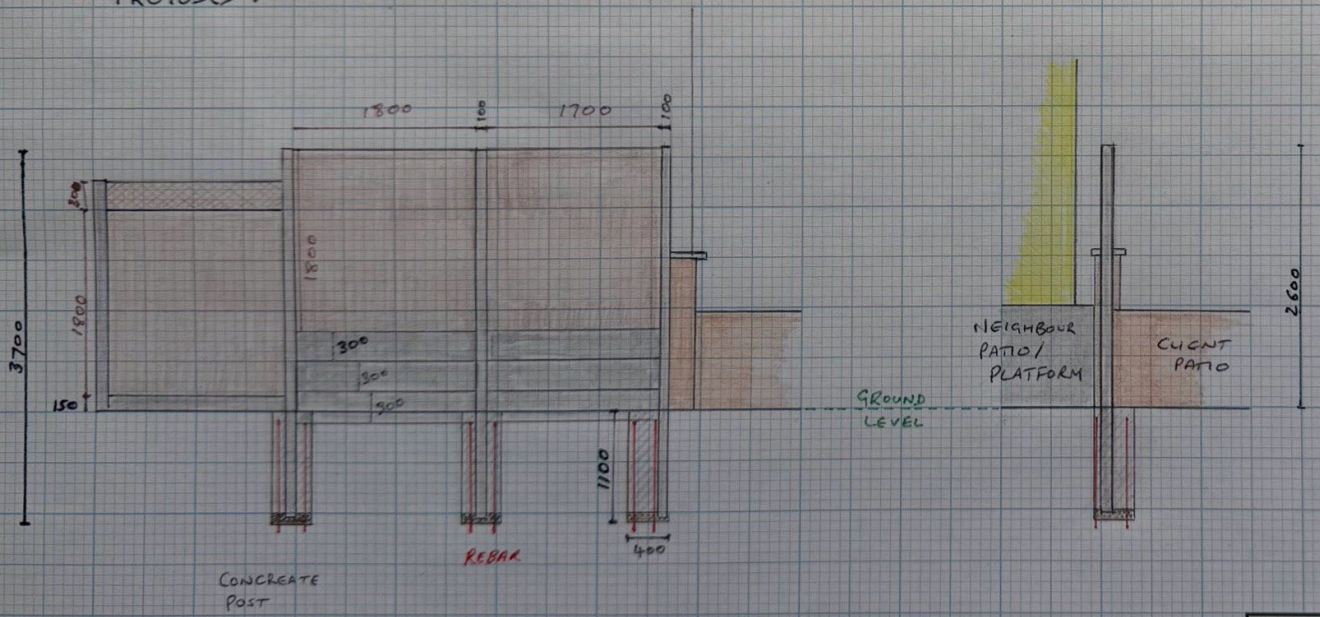

NOTES:
Last panel to be cut to size.

Fence post hole will be a 400mm diameter hole with a 10mm Gravel base and 4 M10 rebar rods per hole (10mm x 1000mm)

Last concreate post to be secured to existing wall as appropriate

Materials:
Slotted concreate posts 12' (h)3658 x (w)100 x (d)125mm

Fence panels 6'x6' Acoustic Noise reduction (h)1800 x (w)1828 x (d) 45mm

Concreate Gravel board 6'x1' (l)1829 x (w)50 x (h)300mm

Scale: 1:50 @A3 File name: RS1	Date: 1/8/26
Title: Existing / Proposed Neighbouring Boundary Fence elevation	
Drawn by: Rupesh Sukha t: 07932 819077 e: sukhaman2@hotmail.com	
Site Location: 186 Joel Street, Pinner, HA5 2PE	

Scanned with MOBILE SCANNER