

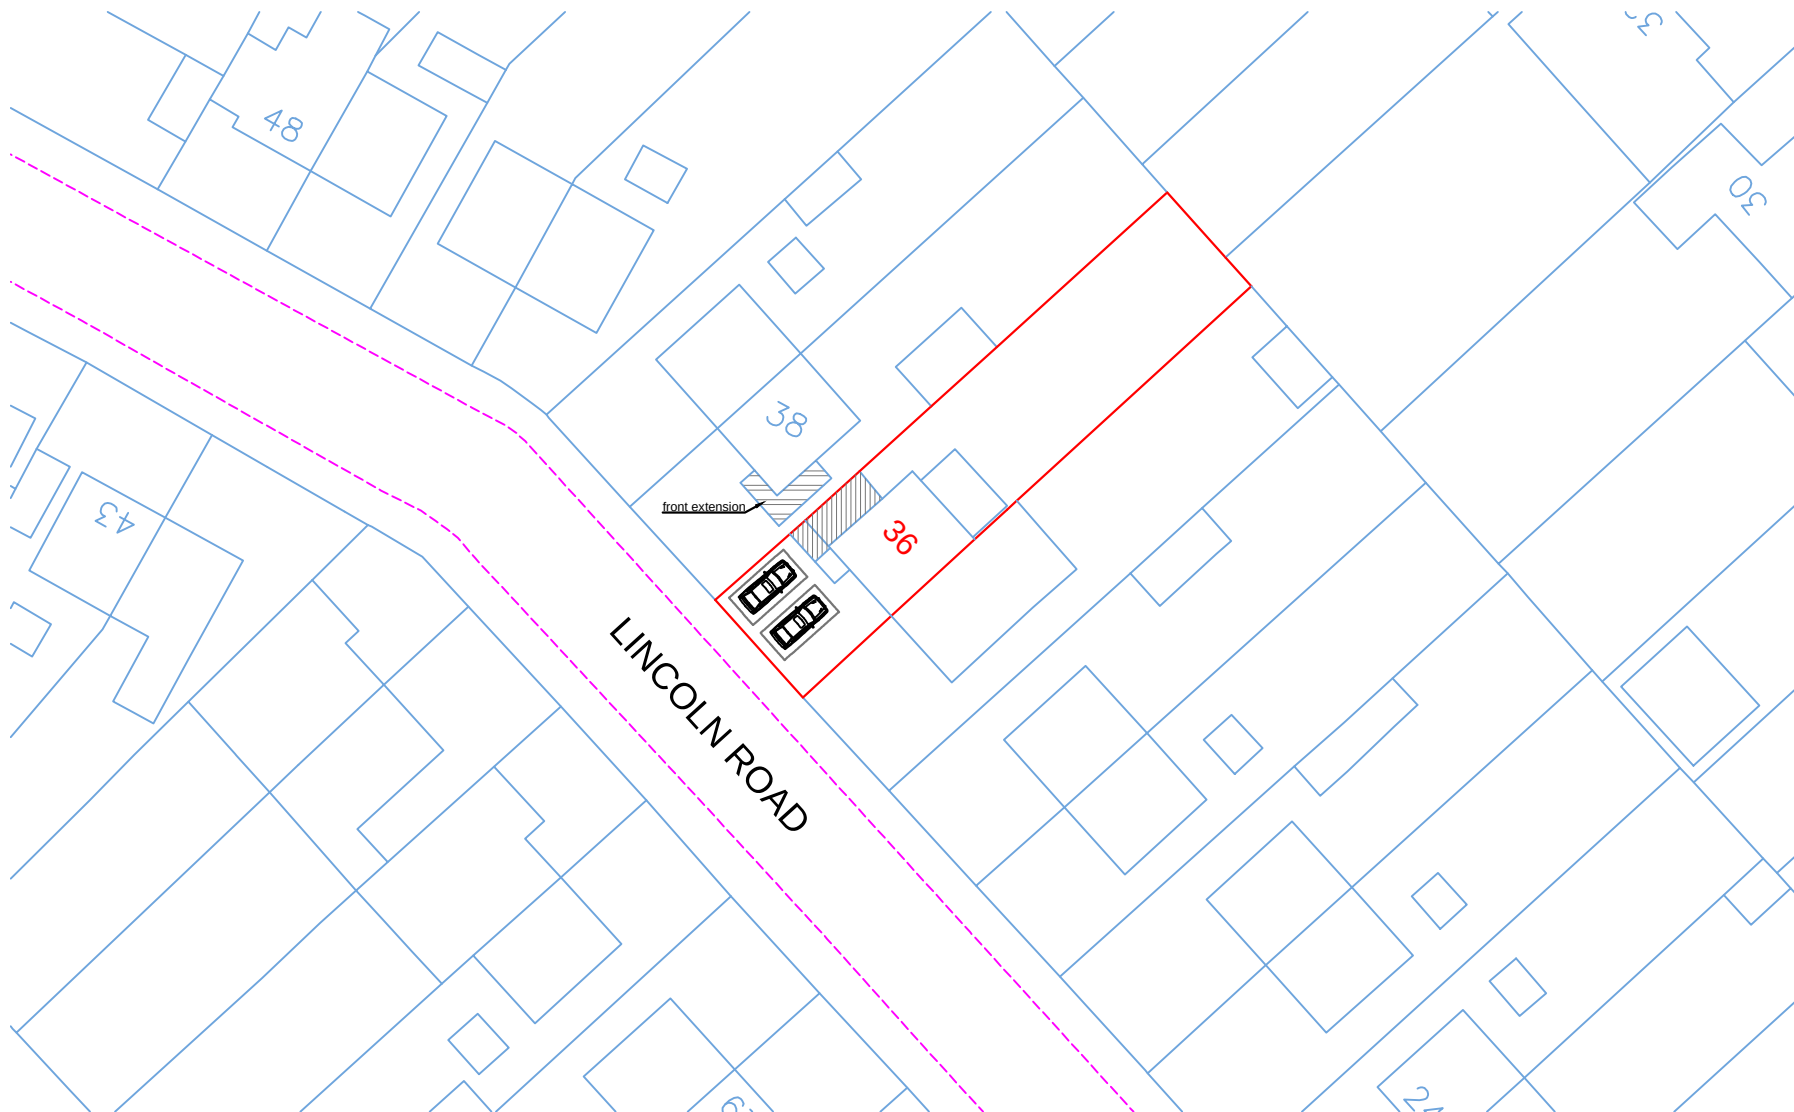


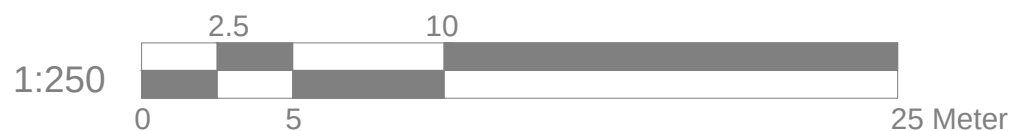

Car Park Arrangement Plan

Scale: 1:250

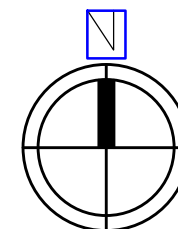

Site Address

36 Lincoln Road
Northwood Hills
HA6 1LD

Scale: 1:250@A4

Date: SEP. 2020

Drawing No.:
YM-02

Drawn By: RP

Revision Date:

e:mail - nisarg@hotmail.com
(M) +44 (0) 7951491310