
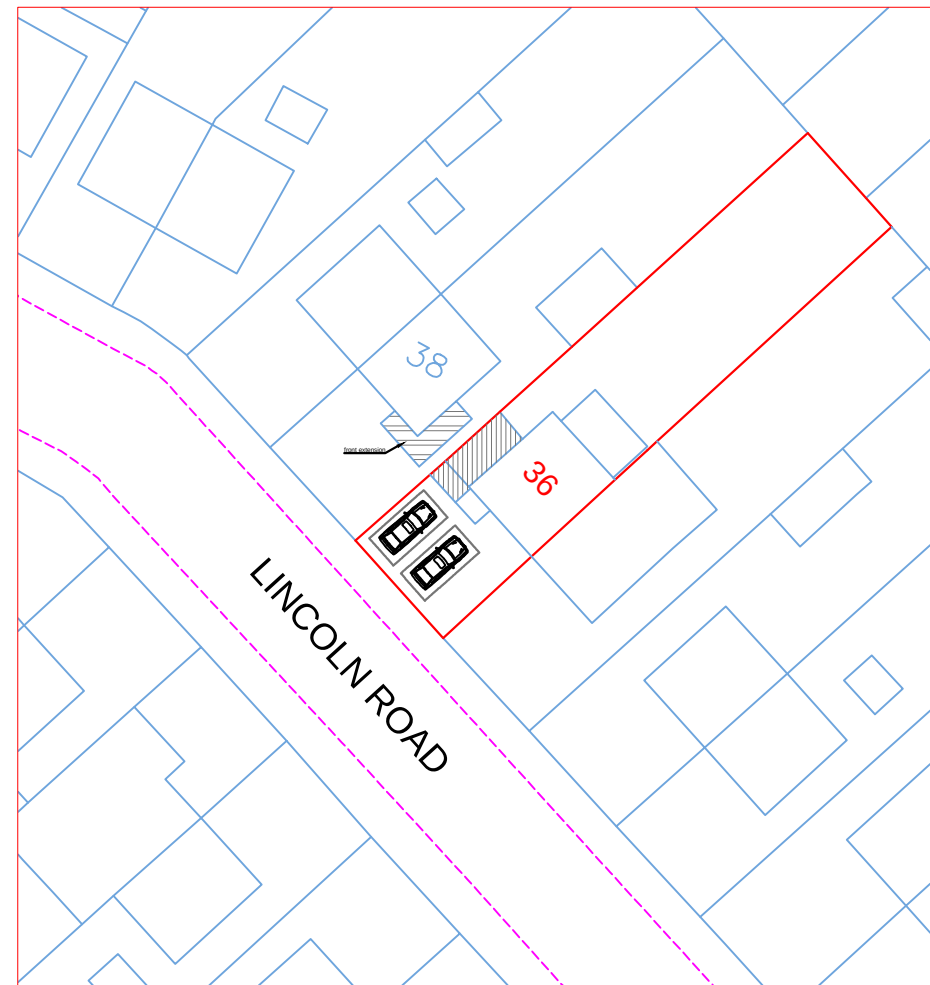
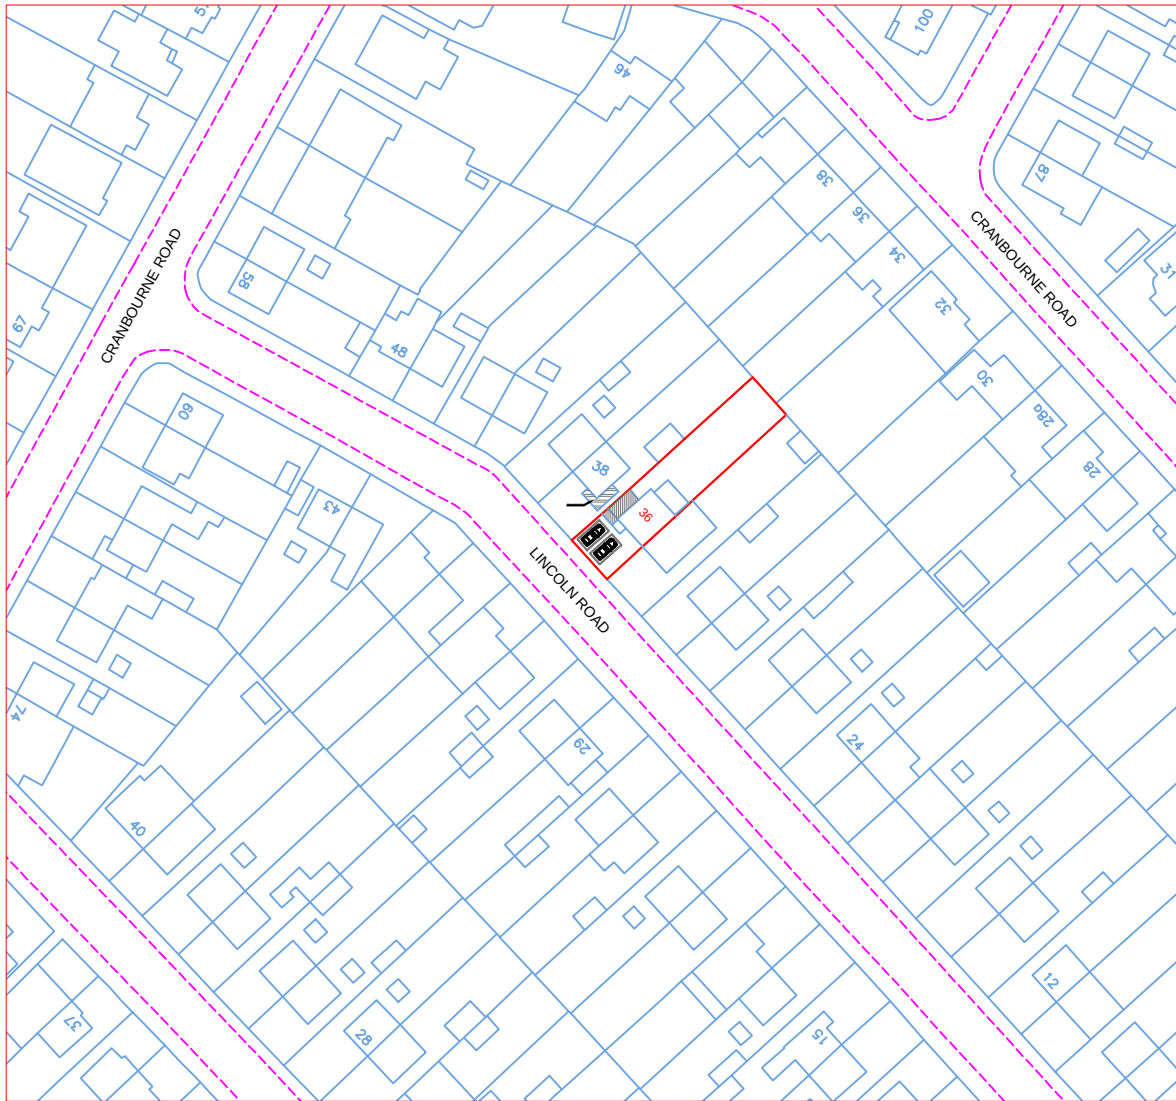


Location Plan

Scale: 1:1250

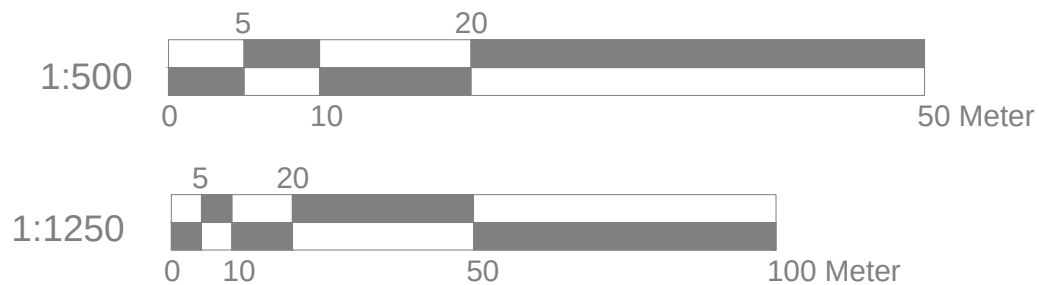

Site Address

36 Lincoln Road
Northwood Hills
HA6 1LD

Scale: 1:500/1250@A4

Date: JAN. 2021

Drawing No.:
YM-01

Drawn By: RP

Revision Date:

e.mail - nisarg@hotmail.com
(M) +44 (0) 7951491310