


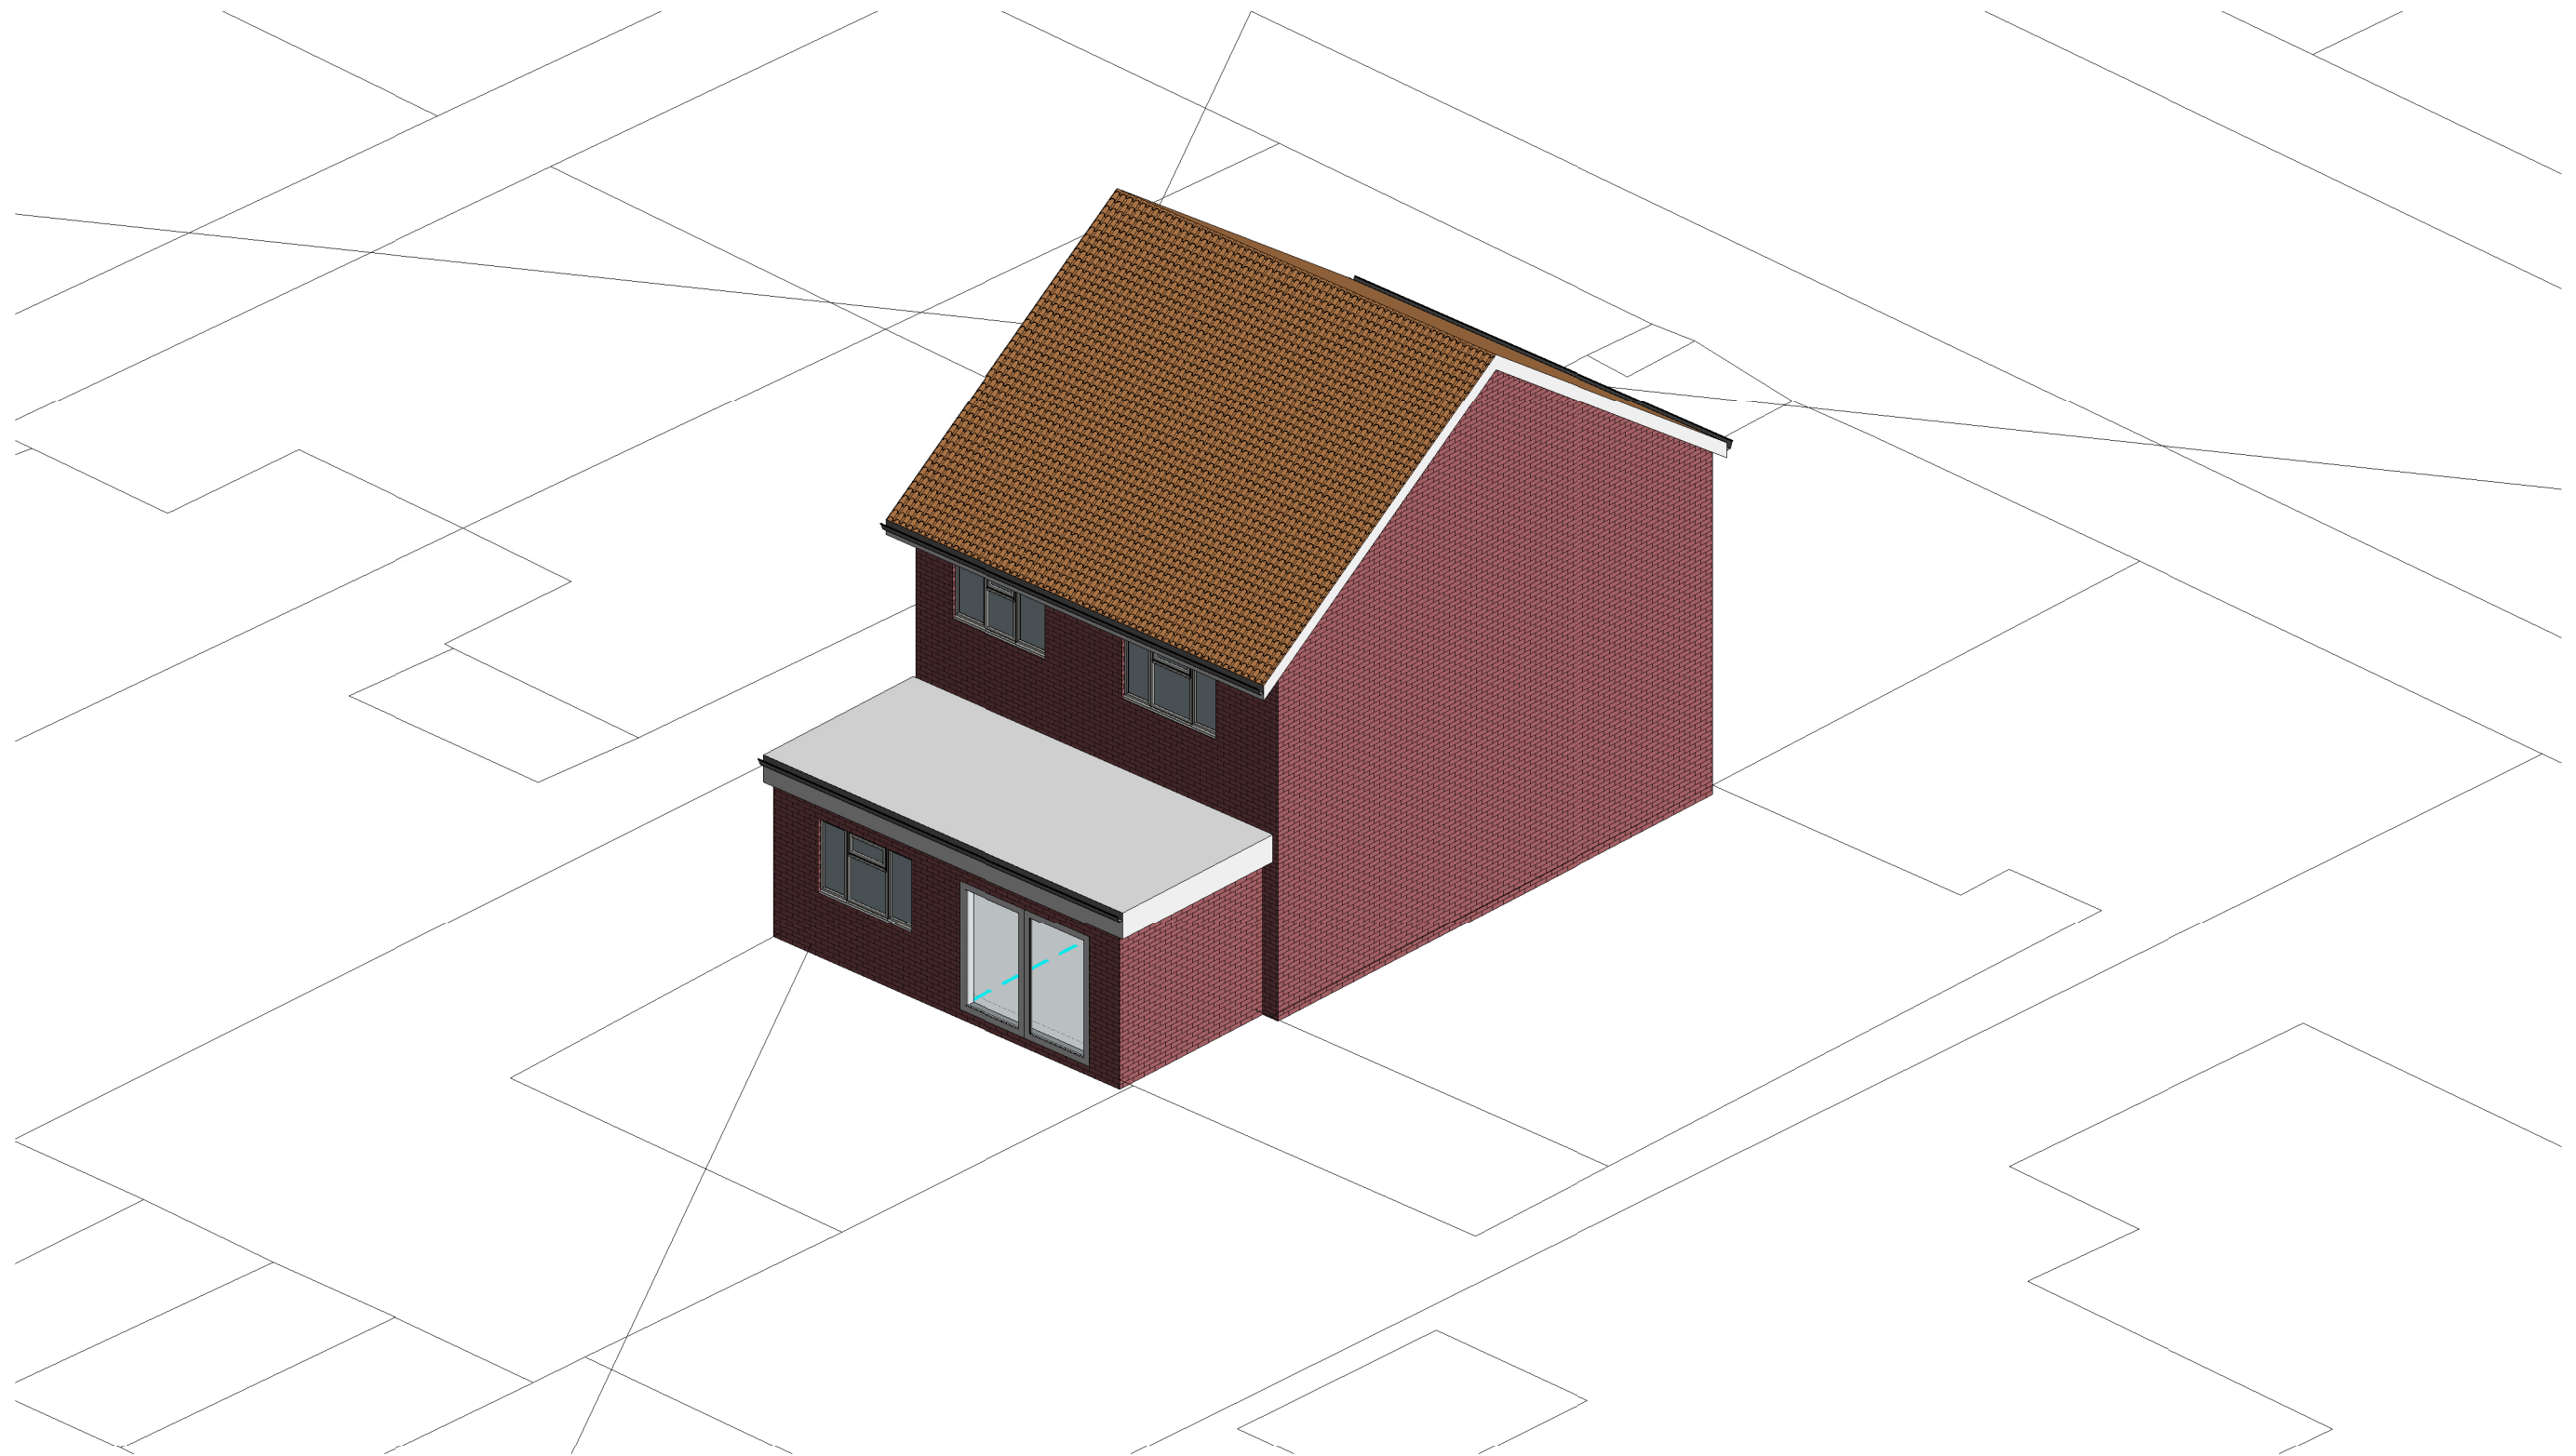

3D View Proposed

	No.	Description	Date	ARCHITECTS STUDIOS LIMITED Web: www.architectsstudios.com Email: admin@architectsstudios.com				PROJECT 42A Edwards Ave HA4 6VT		CLIENT Gemma Caplin		
								SHEET 3D Images Proposed	Date 19/08/2020	Project number 2020/1005	Scale (@ A3)	
									Drawn by PP	DRAWING NUMBER		REV
				Checked by PU	A104							
				CODE PL	STATUS PL	SUITABILITY DESCRIPTION Planning	PURPOSE OF ISSUE Planning Permission					