NOTES

- Dimensions are not to be scaled from this drawing by contractors. The contractor is requested to check all dimensions before the work started.
- Report any discrepancies to the client or architect before undertaking the work described in the drawings.
- Dimensions are approximate site dimensions and are to be verified by the contractor on site before any fabrication/site works i.e foundations etc occur
- Contractor is responsible for all temporary propping to existing structure

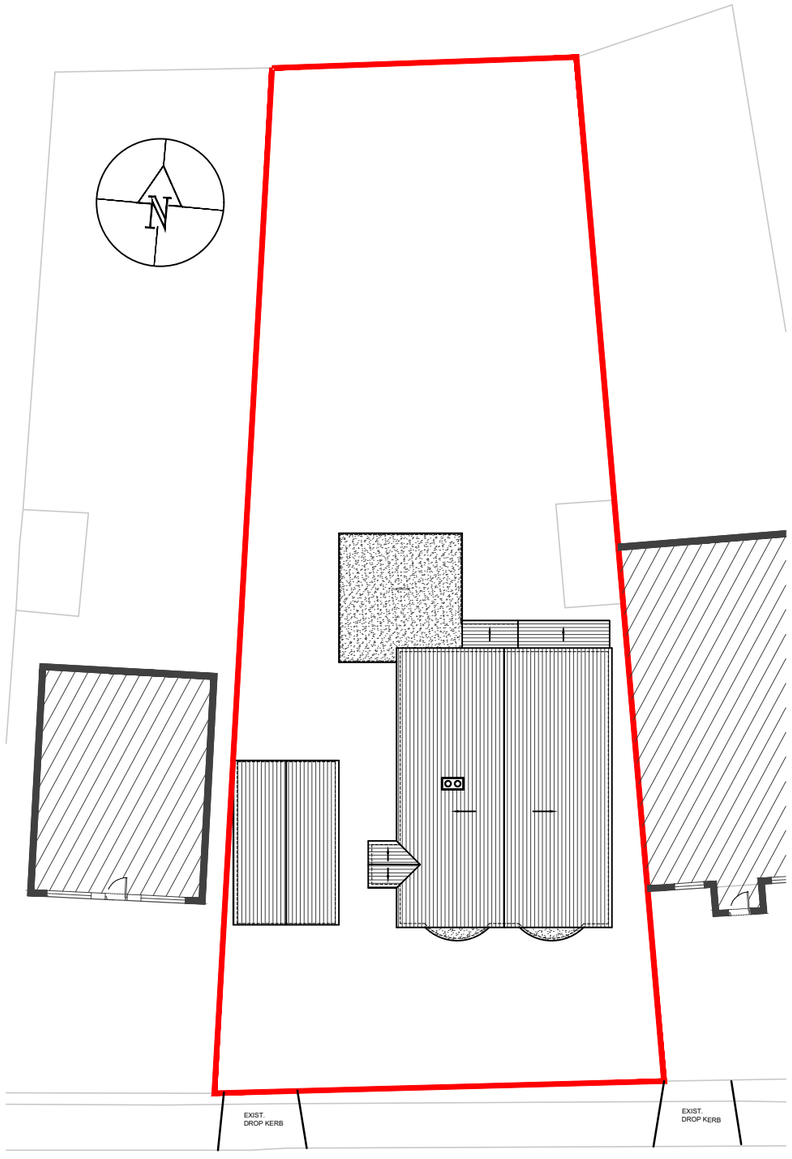

ST MARGARETS AVENUE

01 - EXISTING BLOCK PLAN

SCALE 1:250 Scale 0 1 2m 3 4 5m

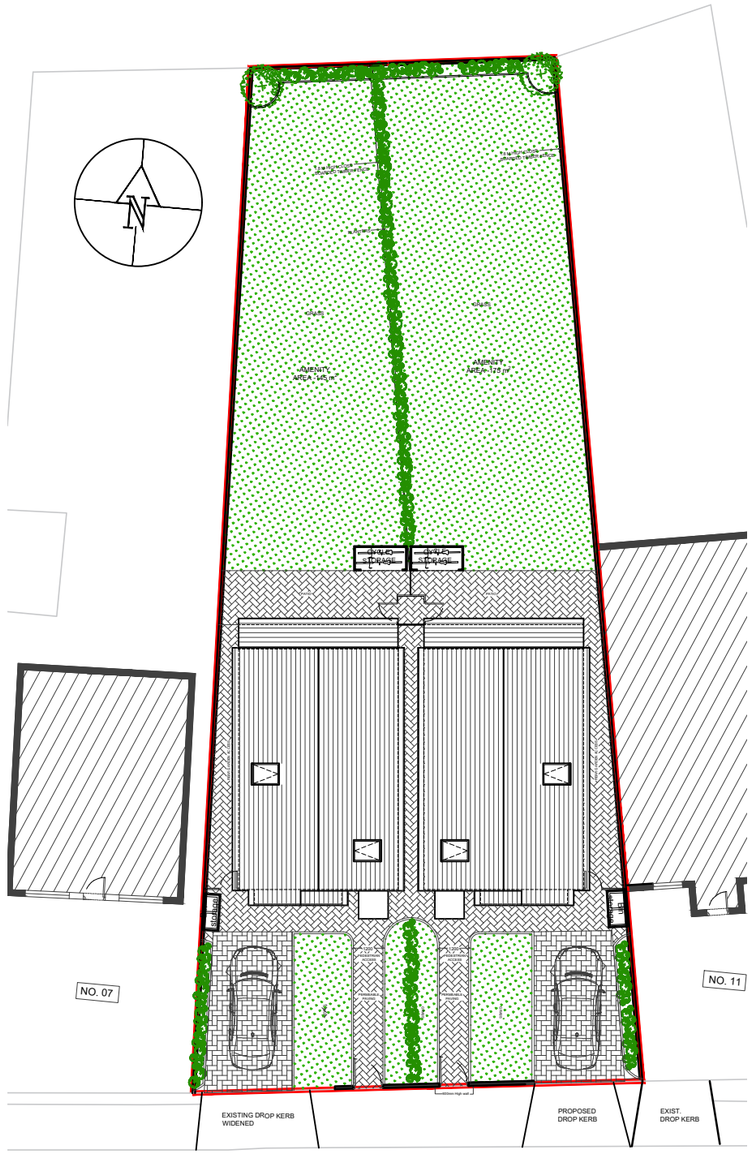

ST MARGARETS AVENUE

02 - PROPOSED BLOCK PLAN

SCALE 1:250 Scale 0 1 2m 3 4 5m

03 - OS MAP SCALE 1:1250

REVISIONS			
NO	DESCRIPTION	DATE	BY

FULL PLANNING APPLICATION

DE ARCHITECTURAL CONSULT.LTD
M: 07824773079, 07869580774
E: design.endeavour@gmail.com

Project: 9 ST. MARGARETS AVENUE, UXBRIDGE, UB8 3HH			
Title: OS MAP & BLOCK PLANS			
Scale: As shown@A3	Drawn: JTS	Approved:	Date: JAN-26
Job No.: DAC-412/25	Drawing No.: PF-9SM-01		Rev.: