



EXISTING (PART) PLAN

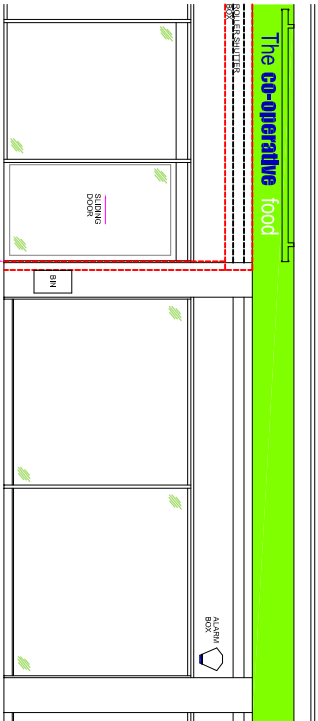



EXISTING ELEVATION

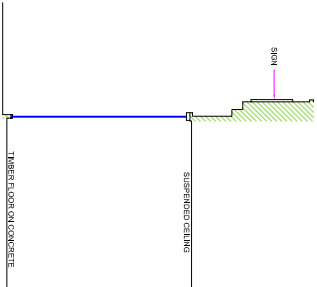



EXISTING SECTION VIEW A-A



SITE ADDRESS		TITLE	
CO-OP FOOD 384 LONG LANE, HILLINGDON, UB10 9BG		PROPOSED AUTOMATED TELLER MACHINE (ATM) INSTALLATION FOR CASHZONE	
DRAWN MAL	DATE 13/09/16	SCALE VARIOUS @A3	REVISION 01
REFORG NO. E019748	SHEET	REVISION	REVISION DESCRIPTION

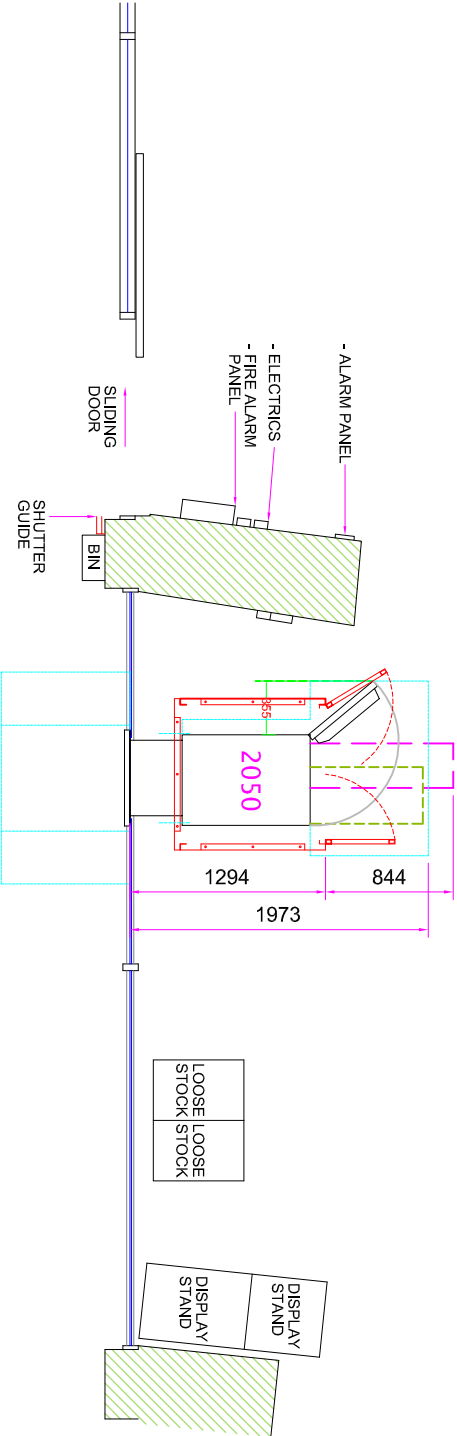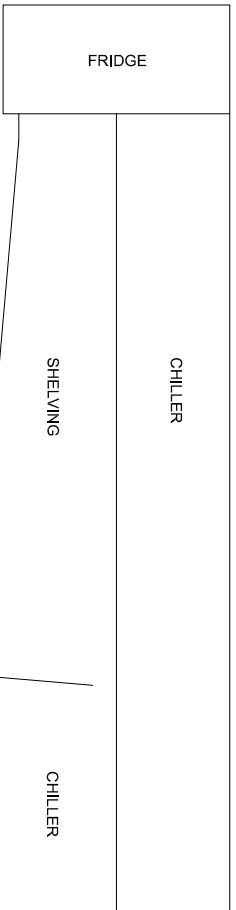

PROPOSED (PART) PLAN

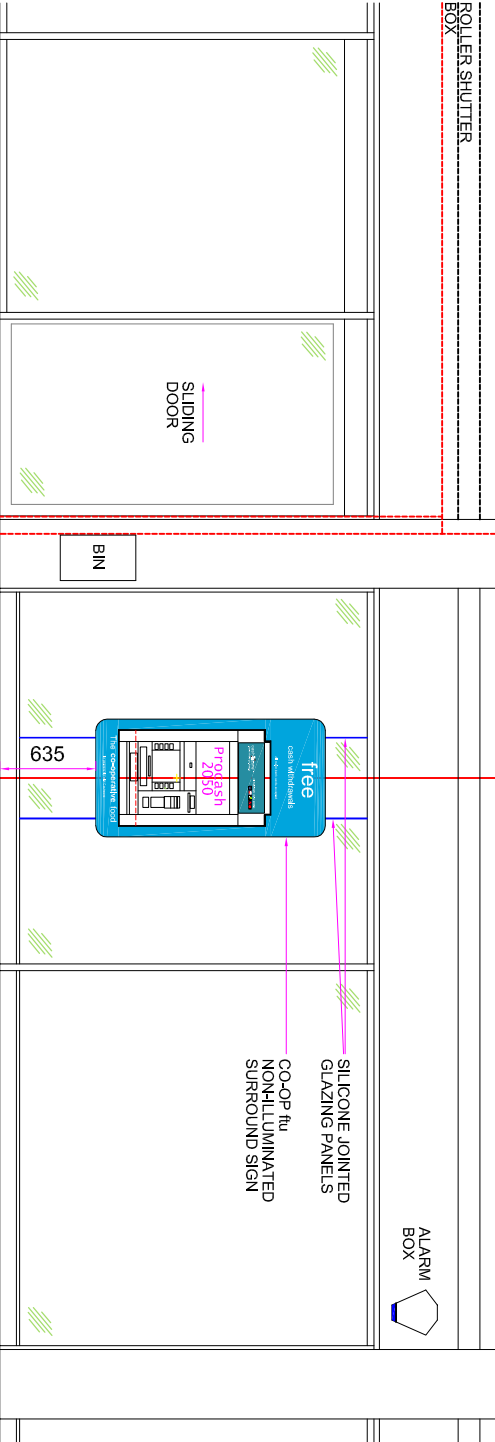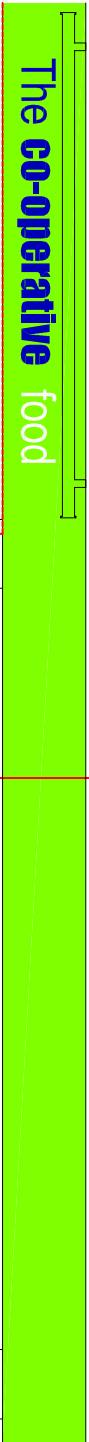

PROPOSED ELEVATION



drawing approval	
NAME:-	APPROVED:-
POSITION:-	SIGNED:-
DATE:-	

DO NOT SCALE EXCEPT FOR PLANNING AND BUILDING REGULATION PURPOSES

GENERAL NOTES

LIGHTING :-
ALL LIGHTING TO BE POSITIONED TO AVOID DIRECT GLARE ON THE EYES OF THE USER AND UNWANTED REFLECTIONS FROM THE SCREEN OR OPERATING FEATURES. GLARE FROM LIGHTING TO BE AVOIDED.
SIGNAGE :-
ALL SIGNAGE TO CONFORM TO BS 8300:2001 SECTIONS 9.2.2 LOCATION & DESIGN OF SIGNS & INFORMATION AND 9.2.3 VISUAL SIGNS.
ALL NEW GLAZING CONFORMS TO BS 6206.
ALL ELECTRICAL WORK CONFORMS TO BS 7671.


IT IS ASSUMED THAT ALL PRELIMINARY WORKS CARRIED OUT / CONTRACTED BY THE SITE OWNER (SHOULD THEY BE REQUIRED BY THE PROJECT) ARE COMPLETED IN ACCORDANCE WITH CURRENT BUILDING REGULATIONS 2010 AND AMENDMENTS THEREAFTER

SITE NOTES

FLOOR CONSTRUCTION:
TIMBER FLOOR ON CONCRETE
REMOVE EXISTING GLAZING PANEL
INSTALL: SILICONE JOINTED GLAZING PANELS, SECURITY ENCLOSURE, PLINTH, ATM AND NON-ILLUMINATED SIGNAGE

WORK TO BE CARRIED OUT BY OTHERS

RELOCATE ICE CREAM FREEZER, SHOPPING BASKETS AND LOOSE STOCK IN ATM
INSTALL LOCATION
CO-OP ELECTRICAL CONTRACTOR TO CONNECT EXISTING POWER SUPPLY TO WITHIN THE ENCLOSURE AND TEST

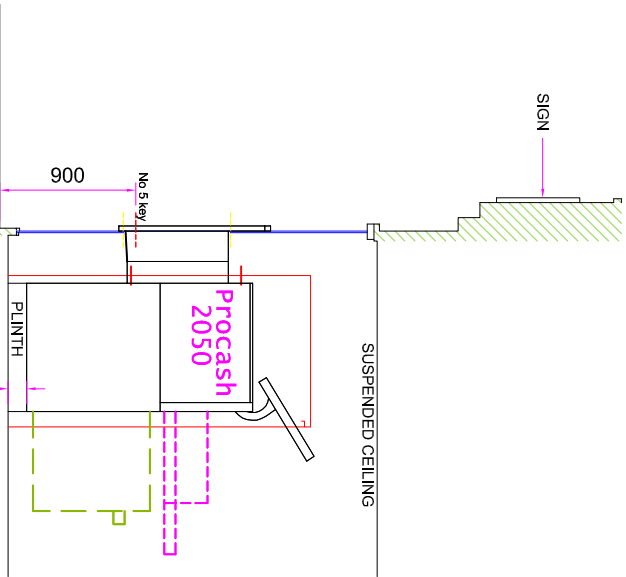

SECTION VIEW A-A