
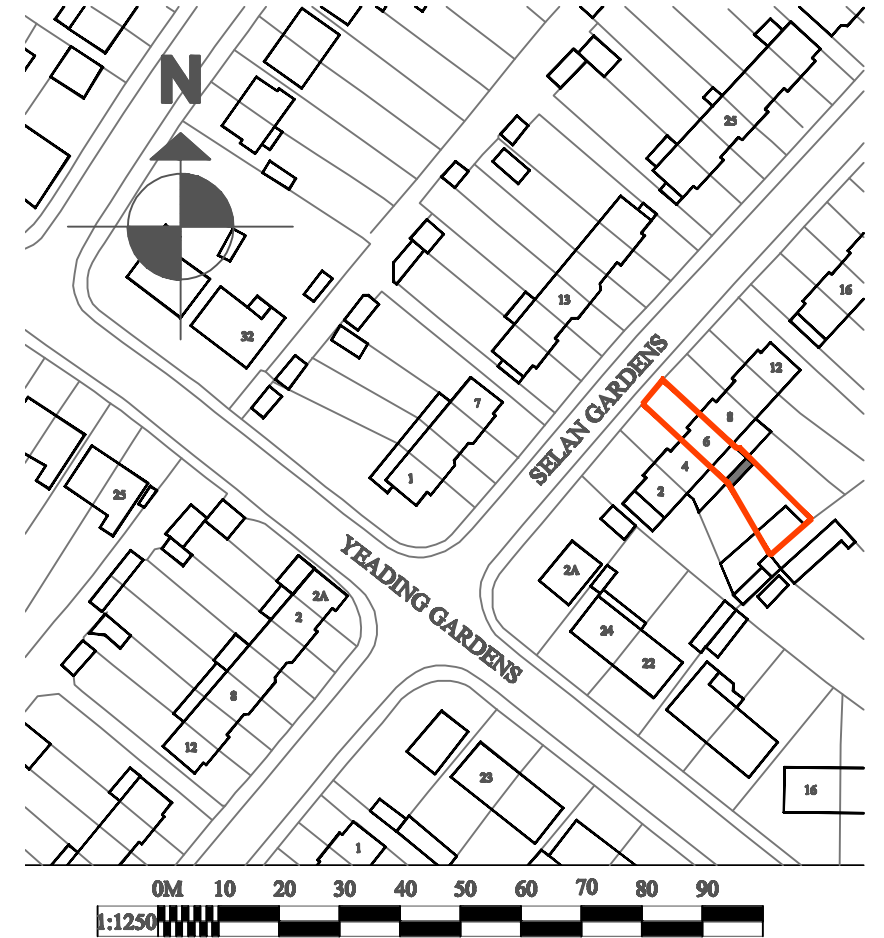
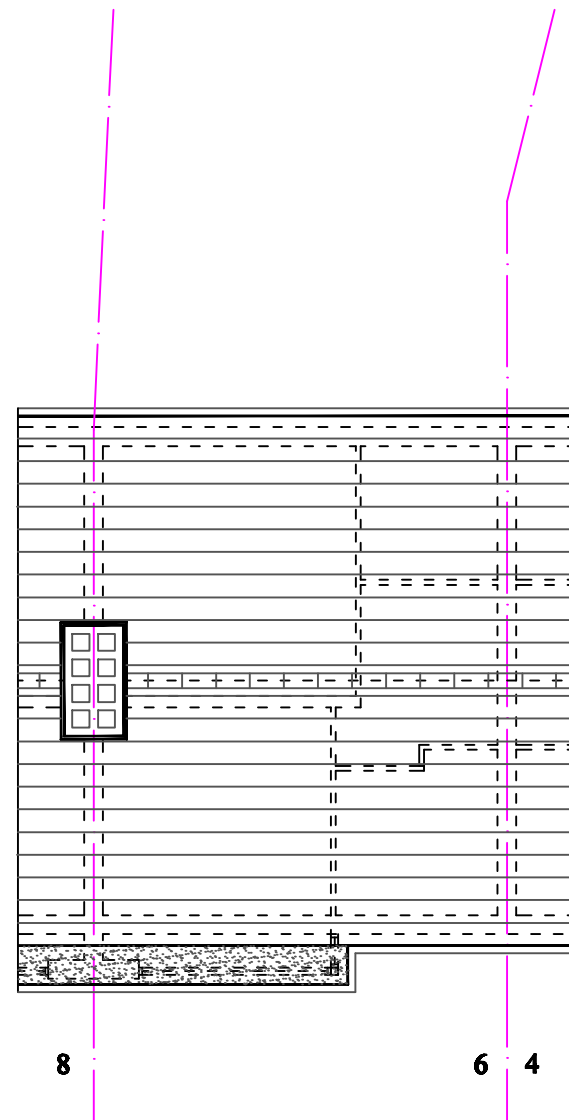
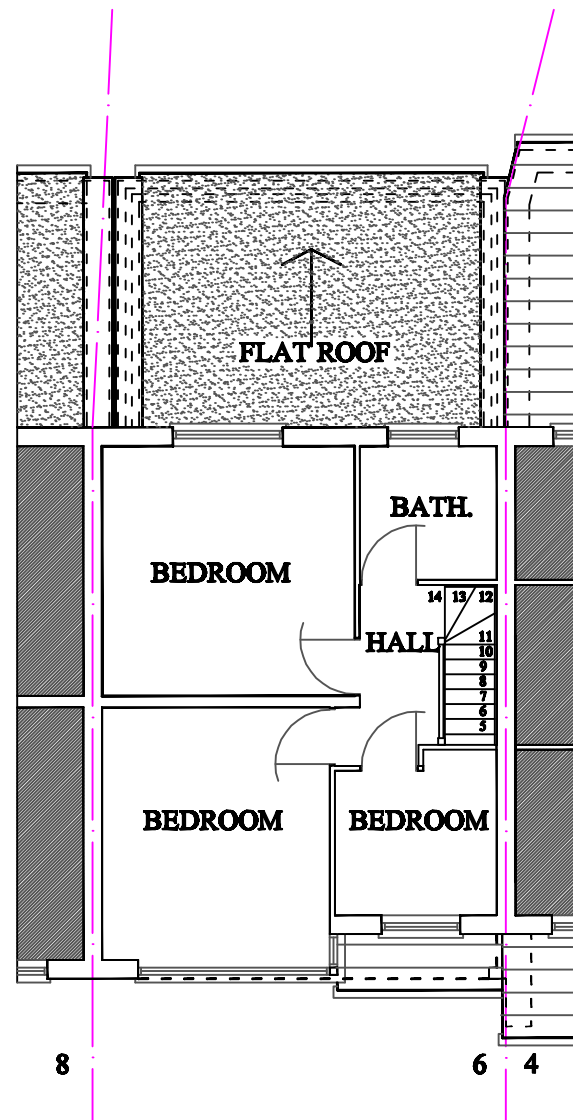


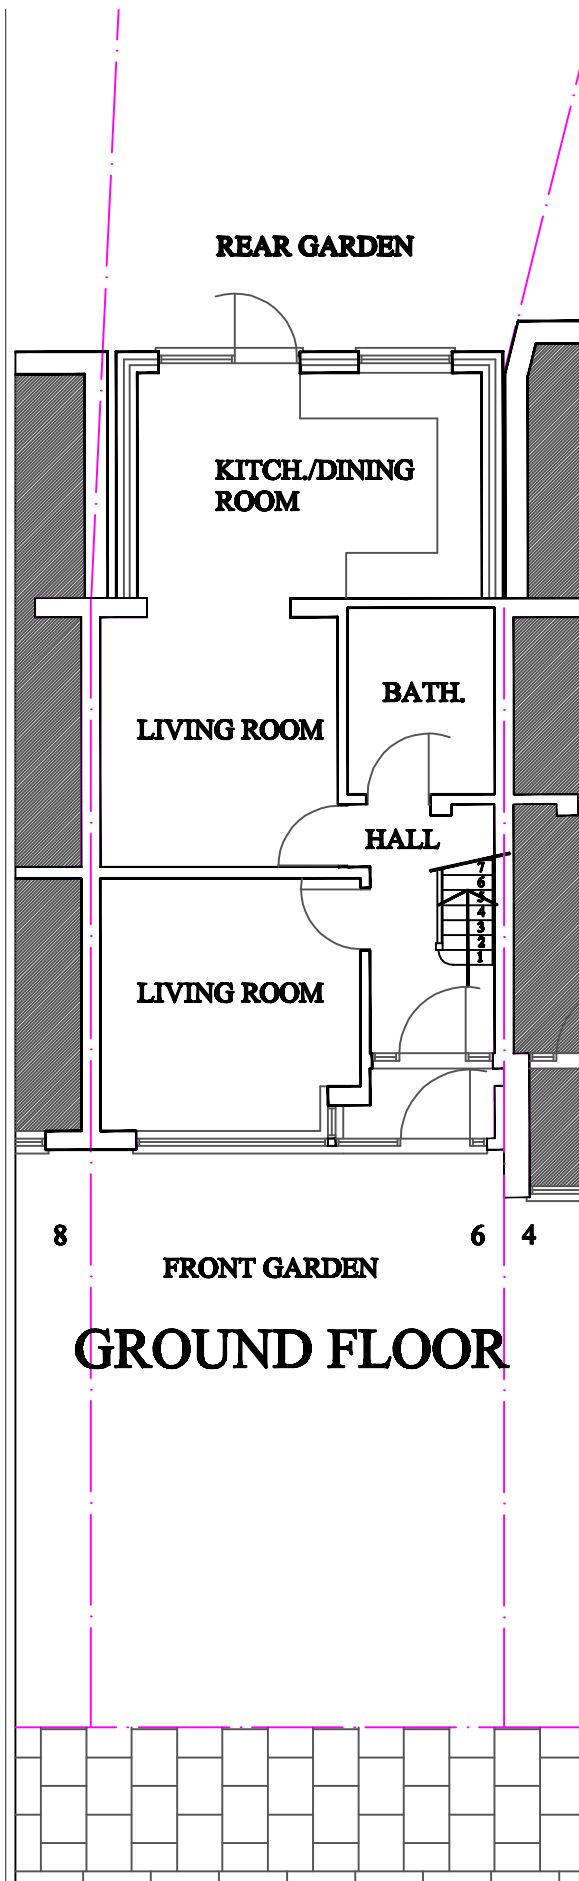

LOCATION PLAN

1:1250

© 2008
B. L. BHARADIA, MR.Arch.,M.A.Arch.,
 17 POPE CLOSE,
 FELTHAM,
 MIDDX. TW14 9PQ.
 bharadia.bharat@yahoo.co.uk
 tel; 07913 536633tel

PROJECT
6 SELAN GARDENS,
 HAYES UB4 0EA.

DRAWING TITLE
**EXISTING PLANS &
 LOCATION PLAN
 DEMOLITION WORK-HATCHED**

STATUS
PLANNING

SCALES
 1:100,1:1250●A3

DATE
 04.04.2019

DRAWING NO.
2019(AR)71-01

REV.
 --

