



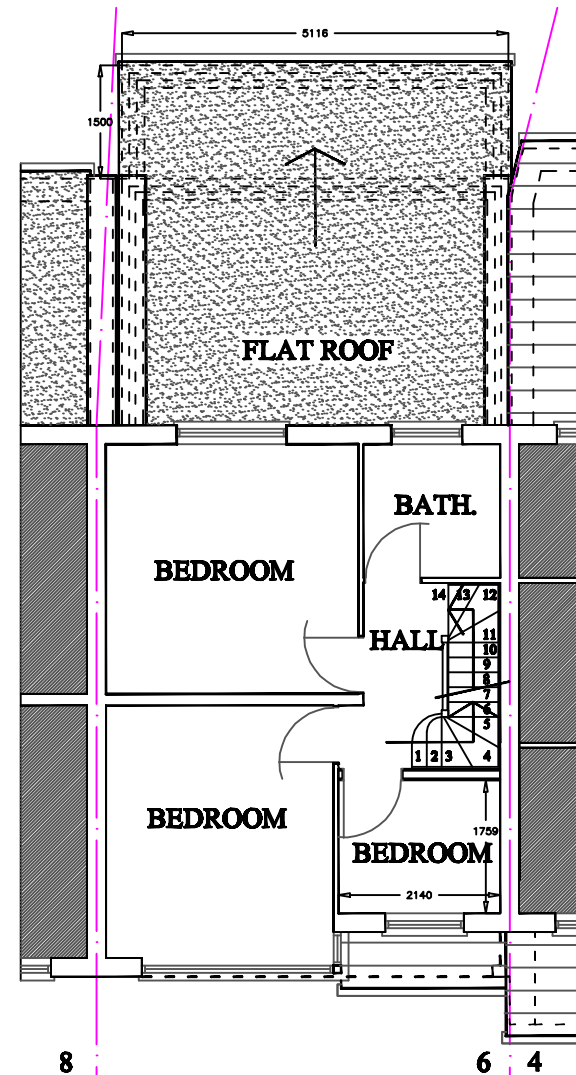

PLOT PLAN 1:500

© 2019 B. L. BHARADIA, BSc(Arch), M.A.(Arch.), 17 POPE CLOSE, FELTHAM, MIDDX. TW14 9PQ. bharadia.bharat@yahoo.co.uk tel; 07913 536633tel	
PROJECT 6 SELAN GARDENS, HAYES UB4 0EA.	
DRAWING TITLE PROPOSED PLANS	
STATE PLANNING	
SCALE 1:100@A3	BY BB
DATE 04.06.2019	CHECKED BY BB
DRAWING NO. 2019(AR)71-03	REV. --

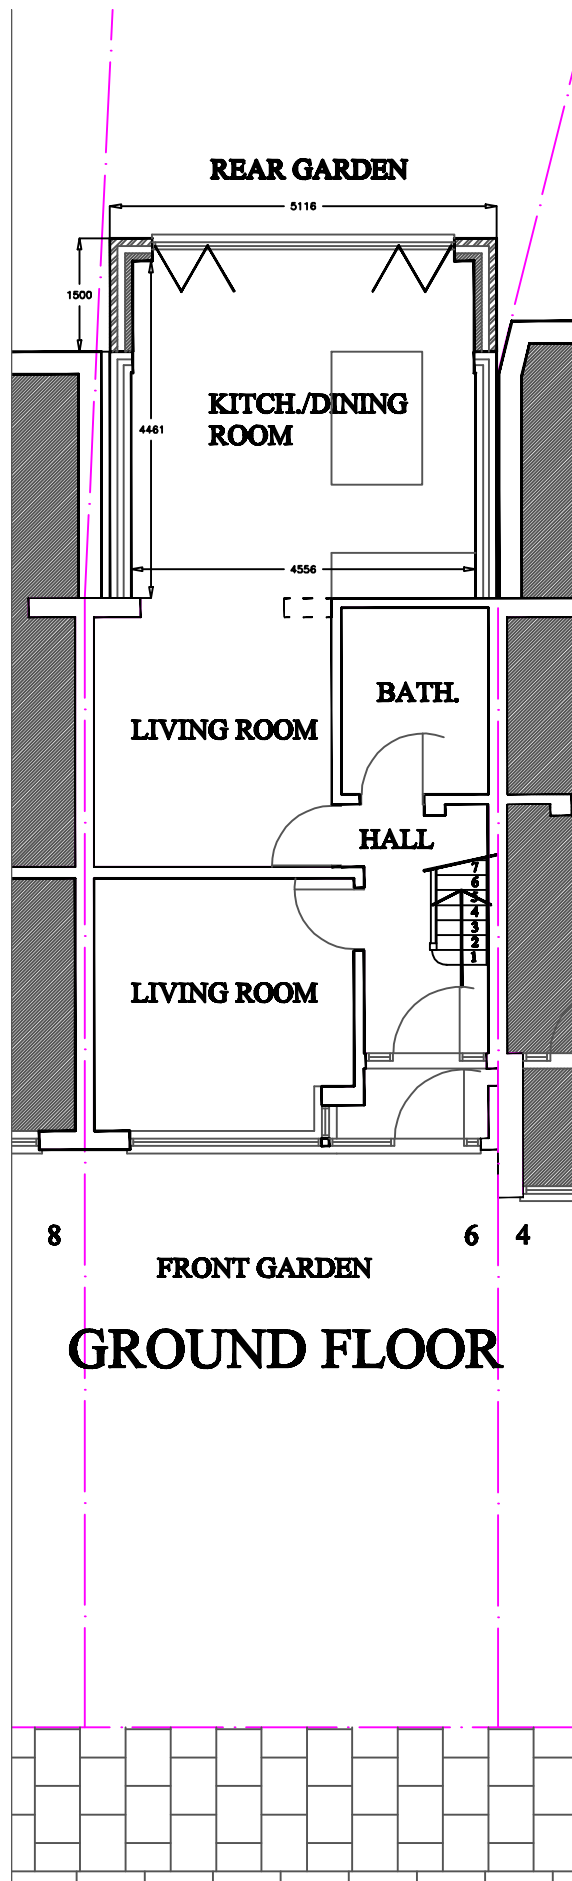