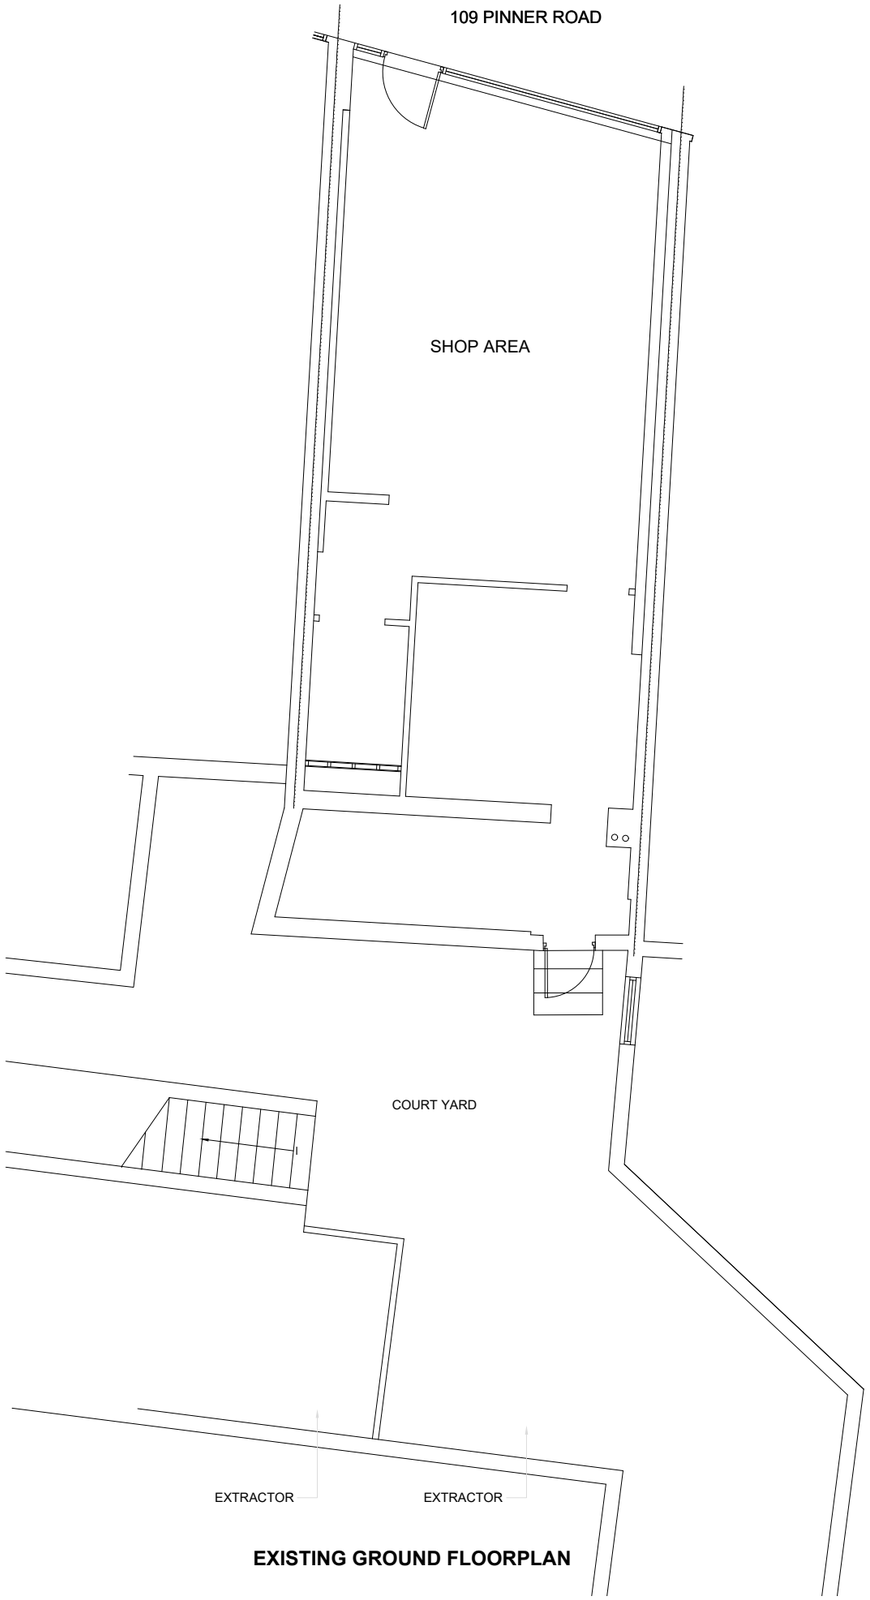

EXISTING GROUND FLOORPLAN

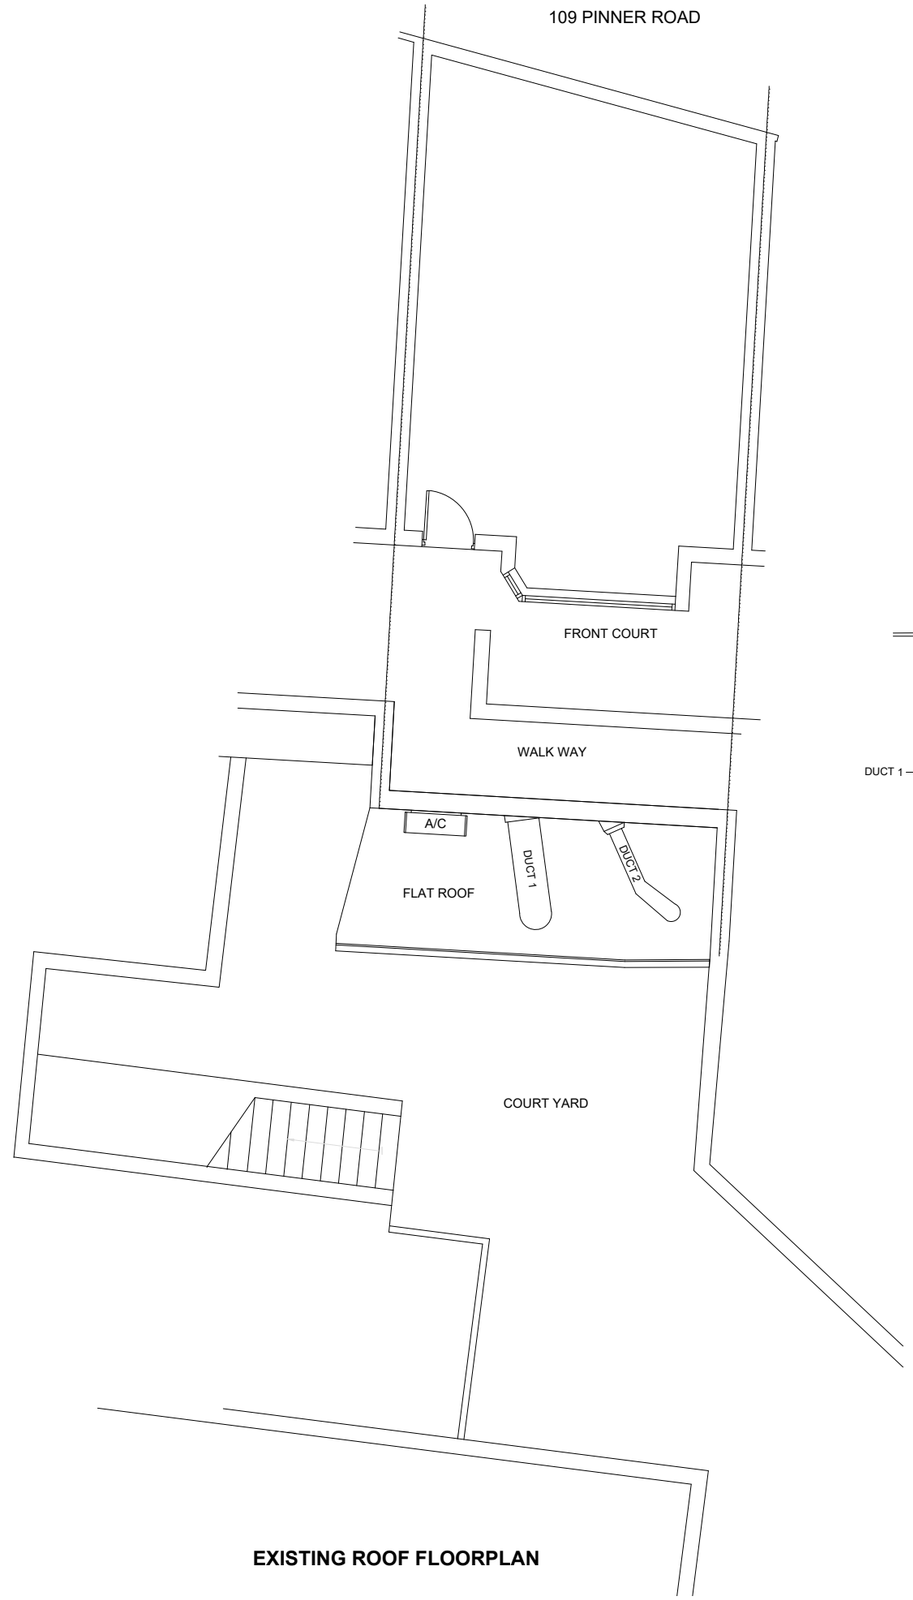

EXISTING ROOF FLOORPLAN

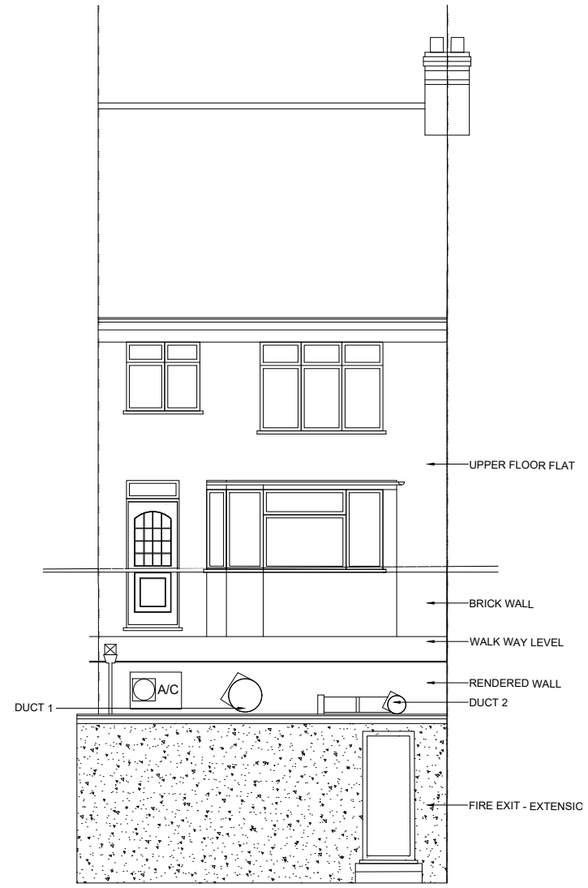

EXISTING ELEVATIONS

1:100

2m 0 2m 4m 6m 8m 10m

Client	**VAN LEAR LTD**
	LONDON INTERIORS **UNIT 8** **BOWMAN TRADING ESTATE** **WESTMORELAND ROAD** **LONDON NW9 9RL**
Project	**109 PINNER ROAD,** **NORTHWOOD HILLS,** **HA6 1QL**
Drawing Title	**EXISTING FLOORPLANS & ELEVATIONS**
Drawing Title	**BR20-059b** Rev.

Drawn By:	Scale:	Date:
B PATEL	**1/100**	**15/06/2021**