


Scale - 1:50

CURRENT FLOOR PLAN

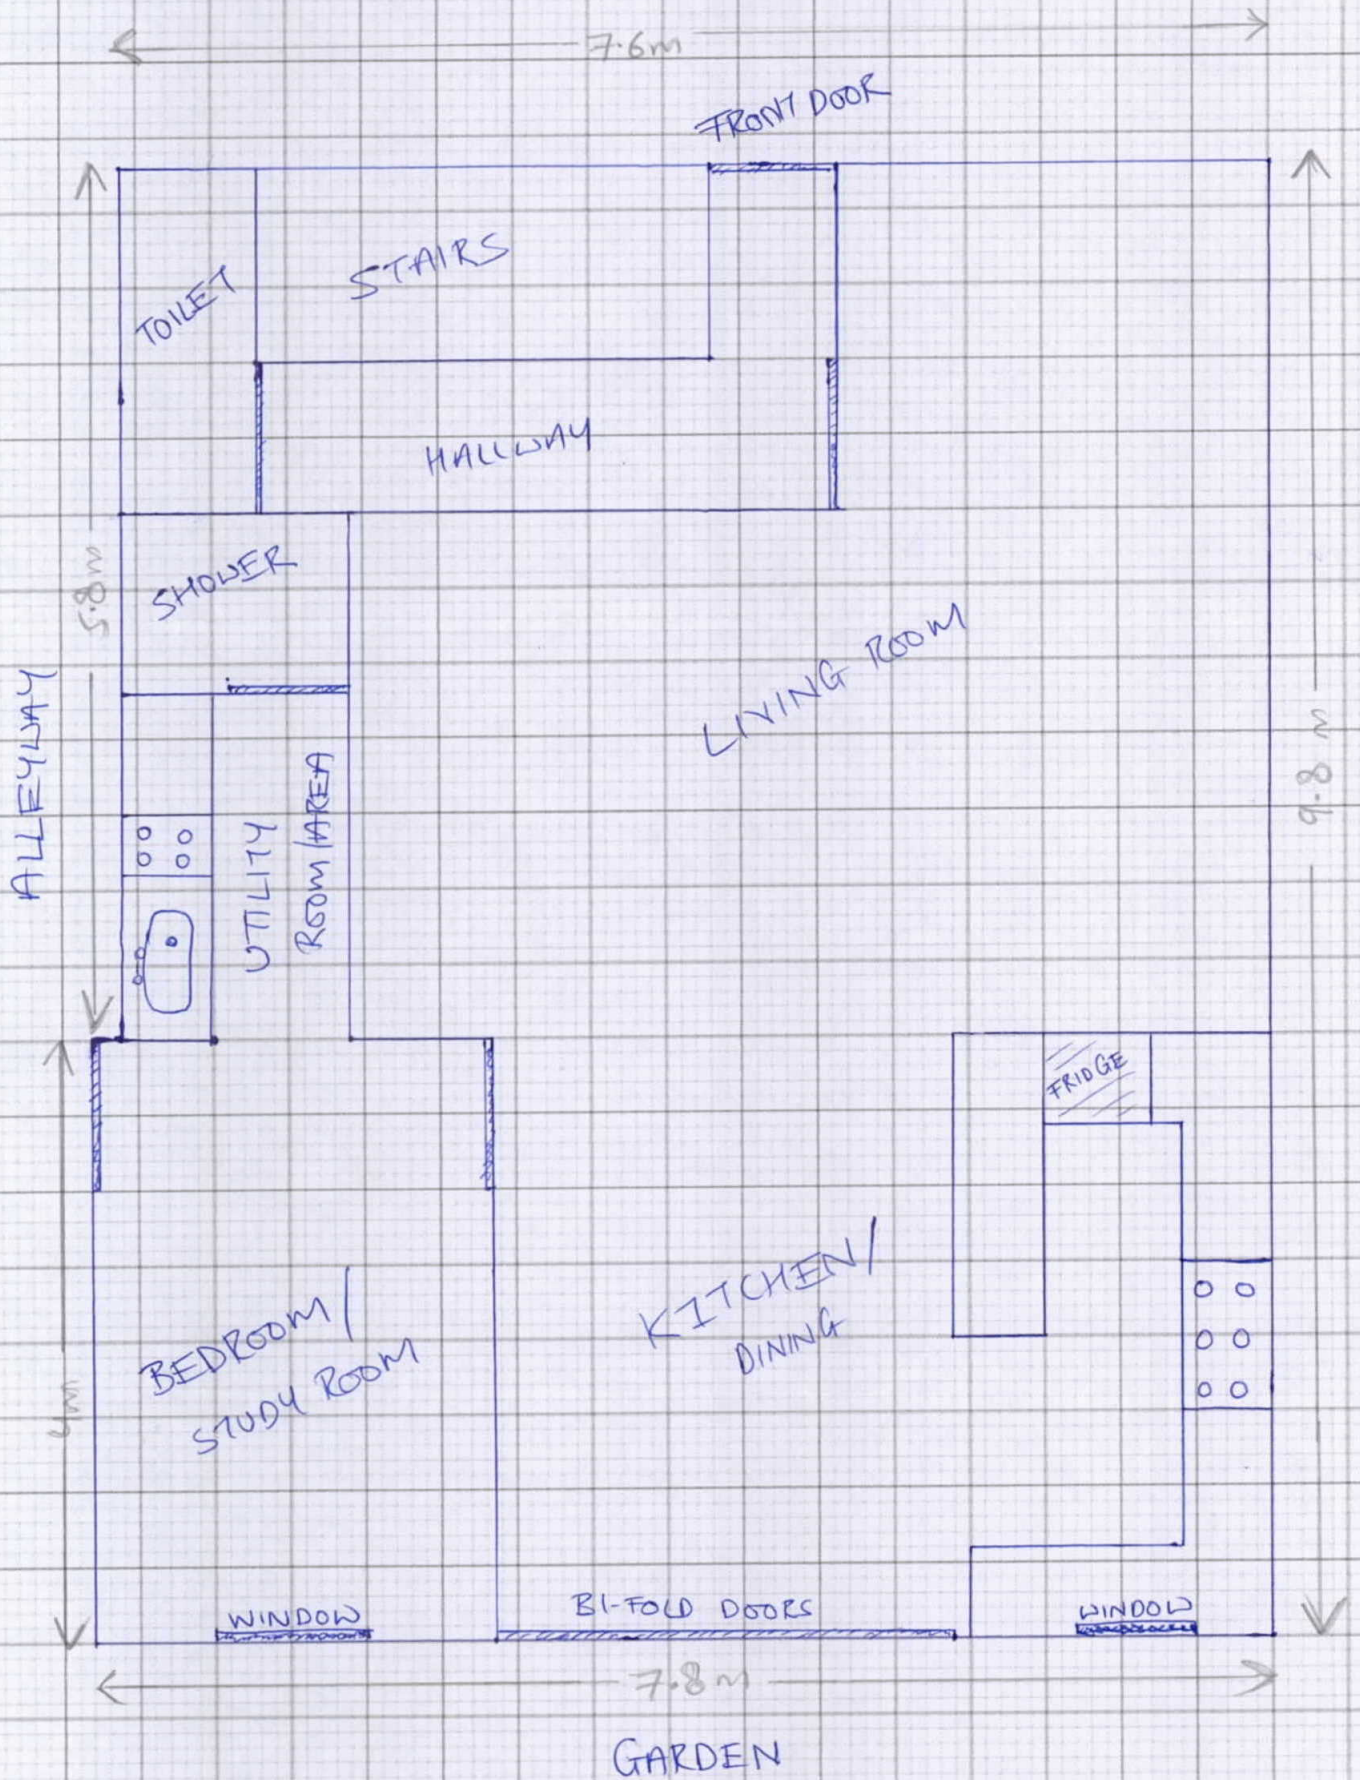

→ DOORS

ALL DIMENSION SHOWN IN METERS