


Scale $\rightarrow$ 1:50

* PROPOSED FLOOR

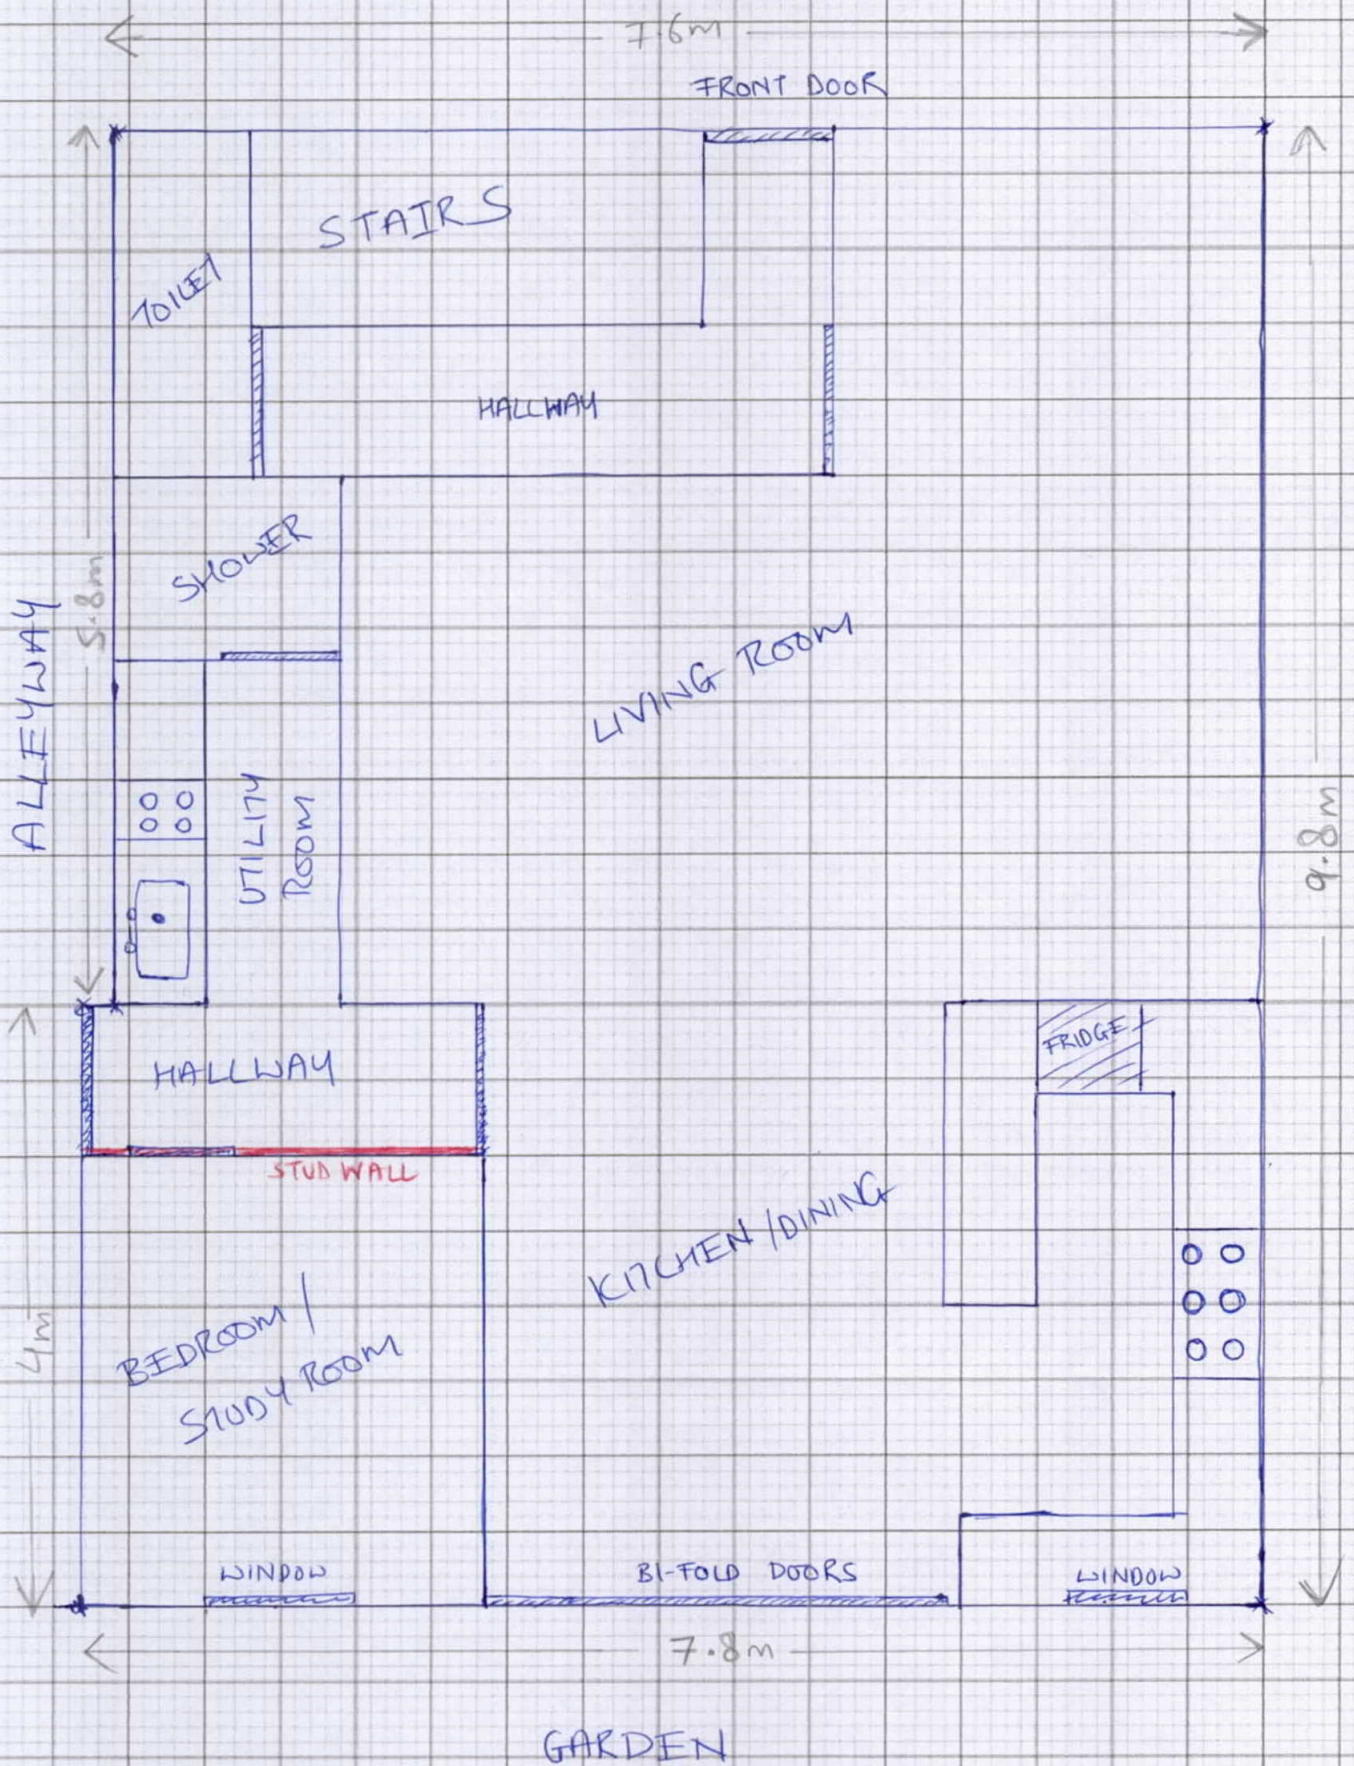

$\rightarrow$ DOORS

ALL DIMENSION SHOWN IN METERS

PROPOSED WALL WILL BE STUD WALL (TO CREATE A HALLWAY BETWEEN THE BEDROOM/STUDY ROOM AND THE UTILITY ROOM)