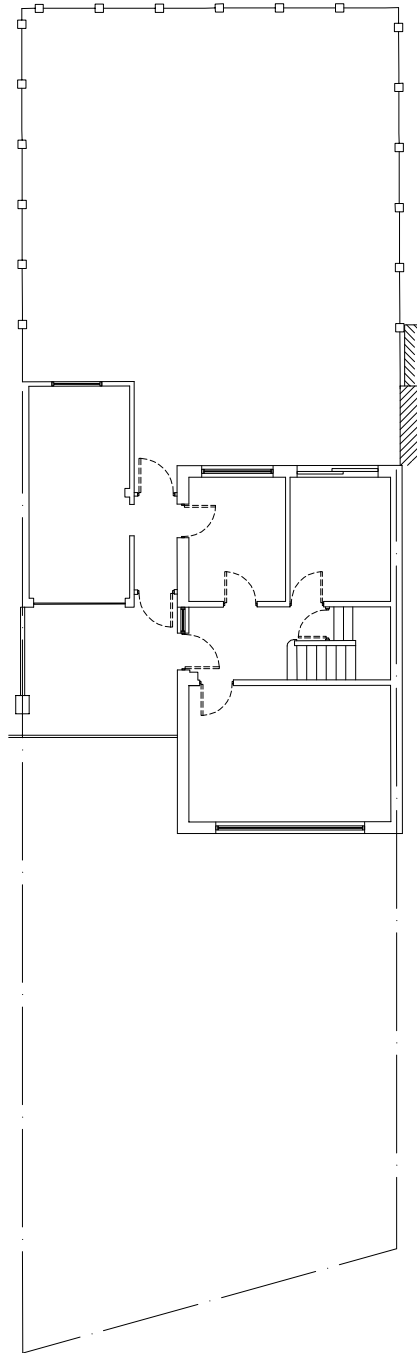


BLOCK PLAN

rev:	revision notes:	date:
dwg status:		
drawn by: BC	drawn date: May 2020	scale: 1:200
project title: 27 ELEANOR GROVE, ICKENHAM UXBRIDGE UB10 8BJ		
dwg title: SINGLE STOREY REAR EXTENSION		
dwg no:	27/ELEANORGROVE/ 24	rev: A