0.0M 2.0M 4.0M 6.0M 8.0M 10.0M
Scale Bar

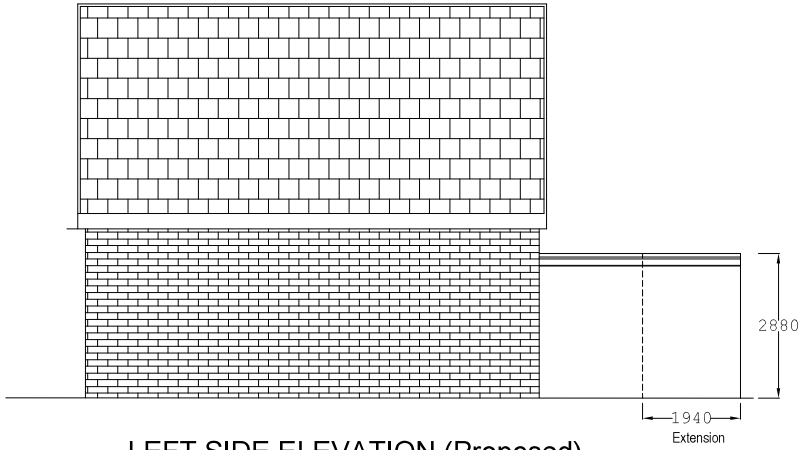

LEFT SIDE ELEVATION (Proposed)

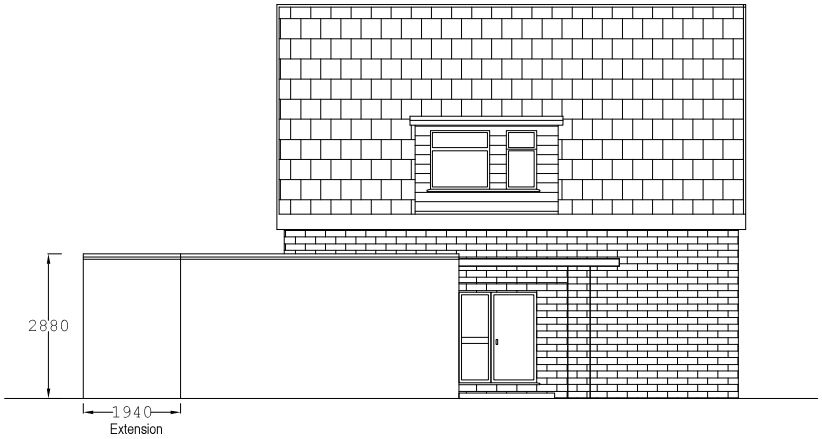

RIGHT SIDE ELEVATION (Proposed)

FRONT ELEVATION
(Proposed)

REAR ELEVATION
(Proposed)

rev:	revision notes:	date:
dwg status:		
drawn by: BC	drawn date: Jan 2022	scale: 1:100

project title:

27 ELEANOR GROVE,
ICKENHAM
UXBRIDGE
UB10 8BJ

dwg title:

Garage/Storage Conversion & Minor Single Storey Rear Extension to Create Elderly/Disable Insuite Room

dwg no: 27/ELEANORGROVE/ 07 rev: A