
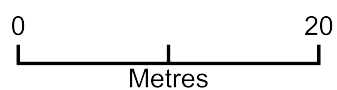


Ducks Hill Farm Storage Site - Block Plan

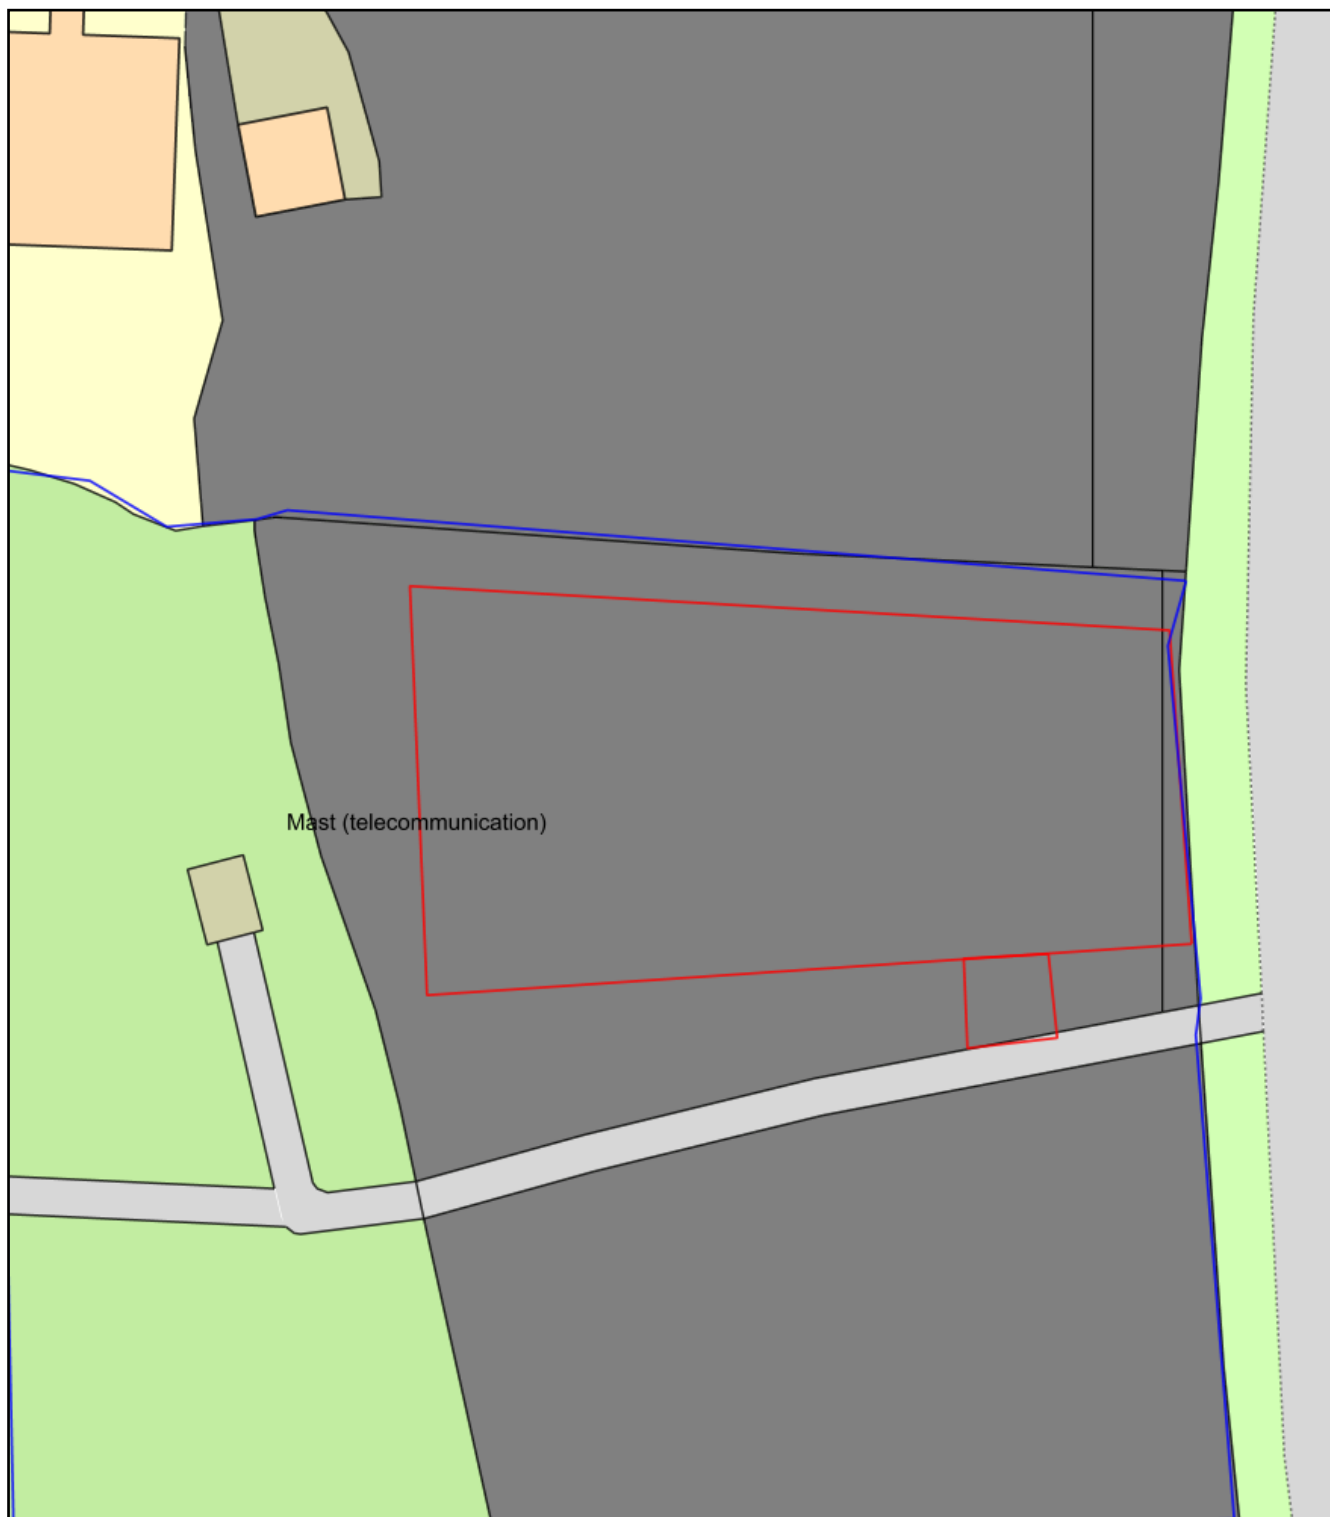

Plan Produced for: Oliver Cooke

Date Produced: 27 Nov 2018

Plan Number/Project ID: TQRQM18331164220921

Scale: 1:500 @ A4