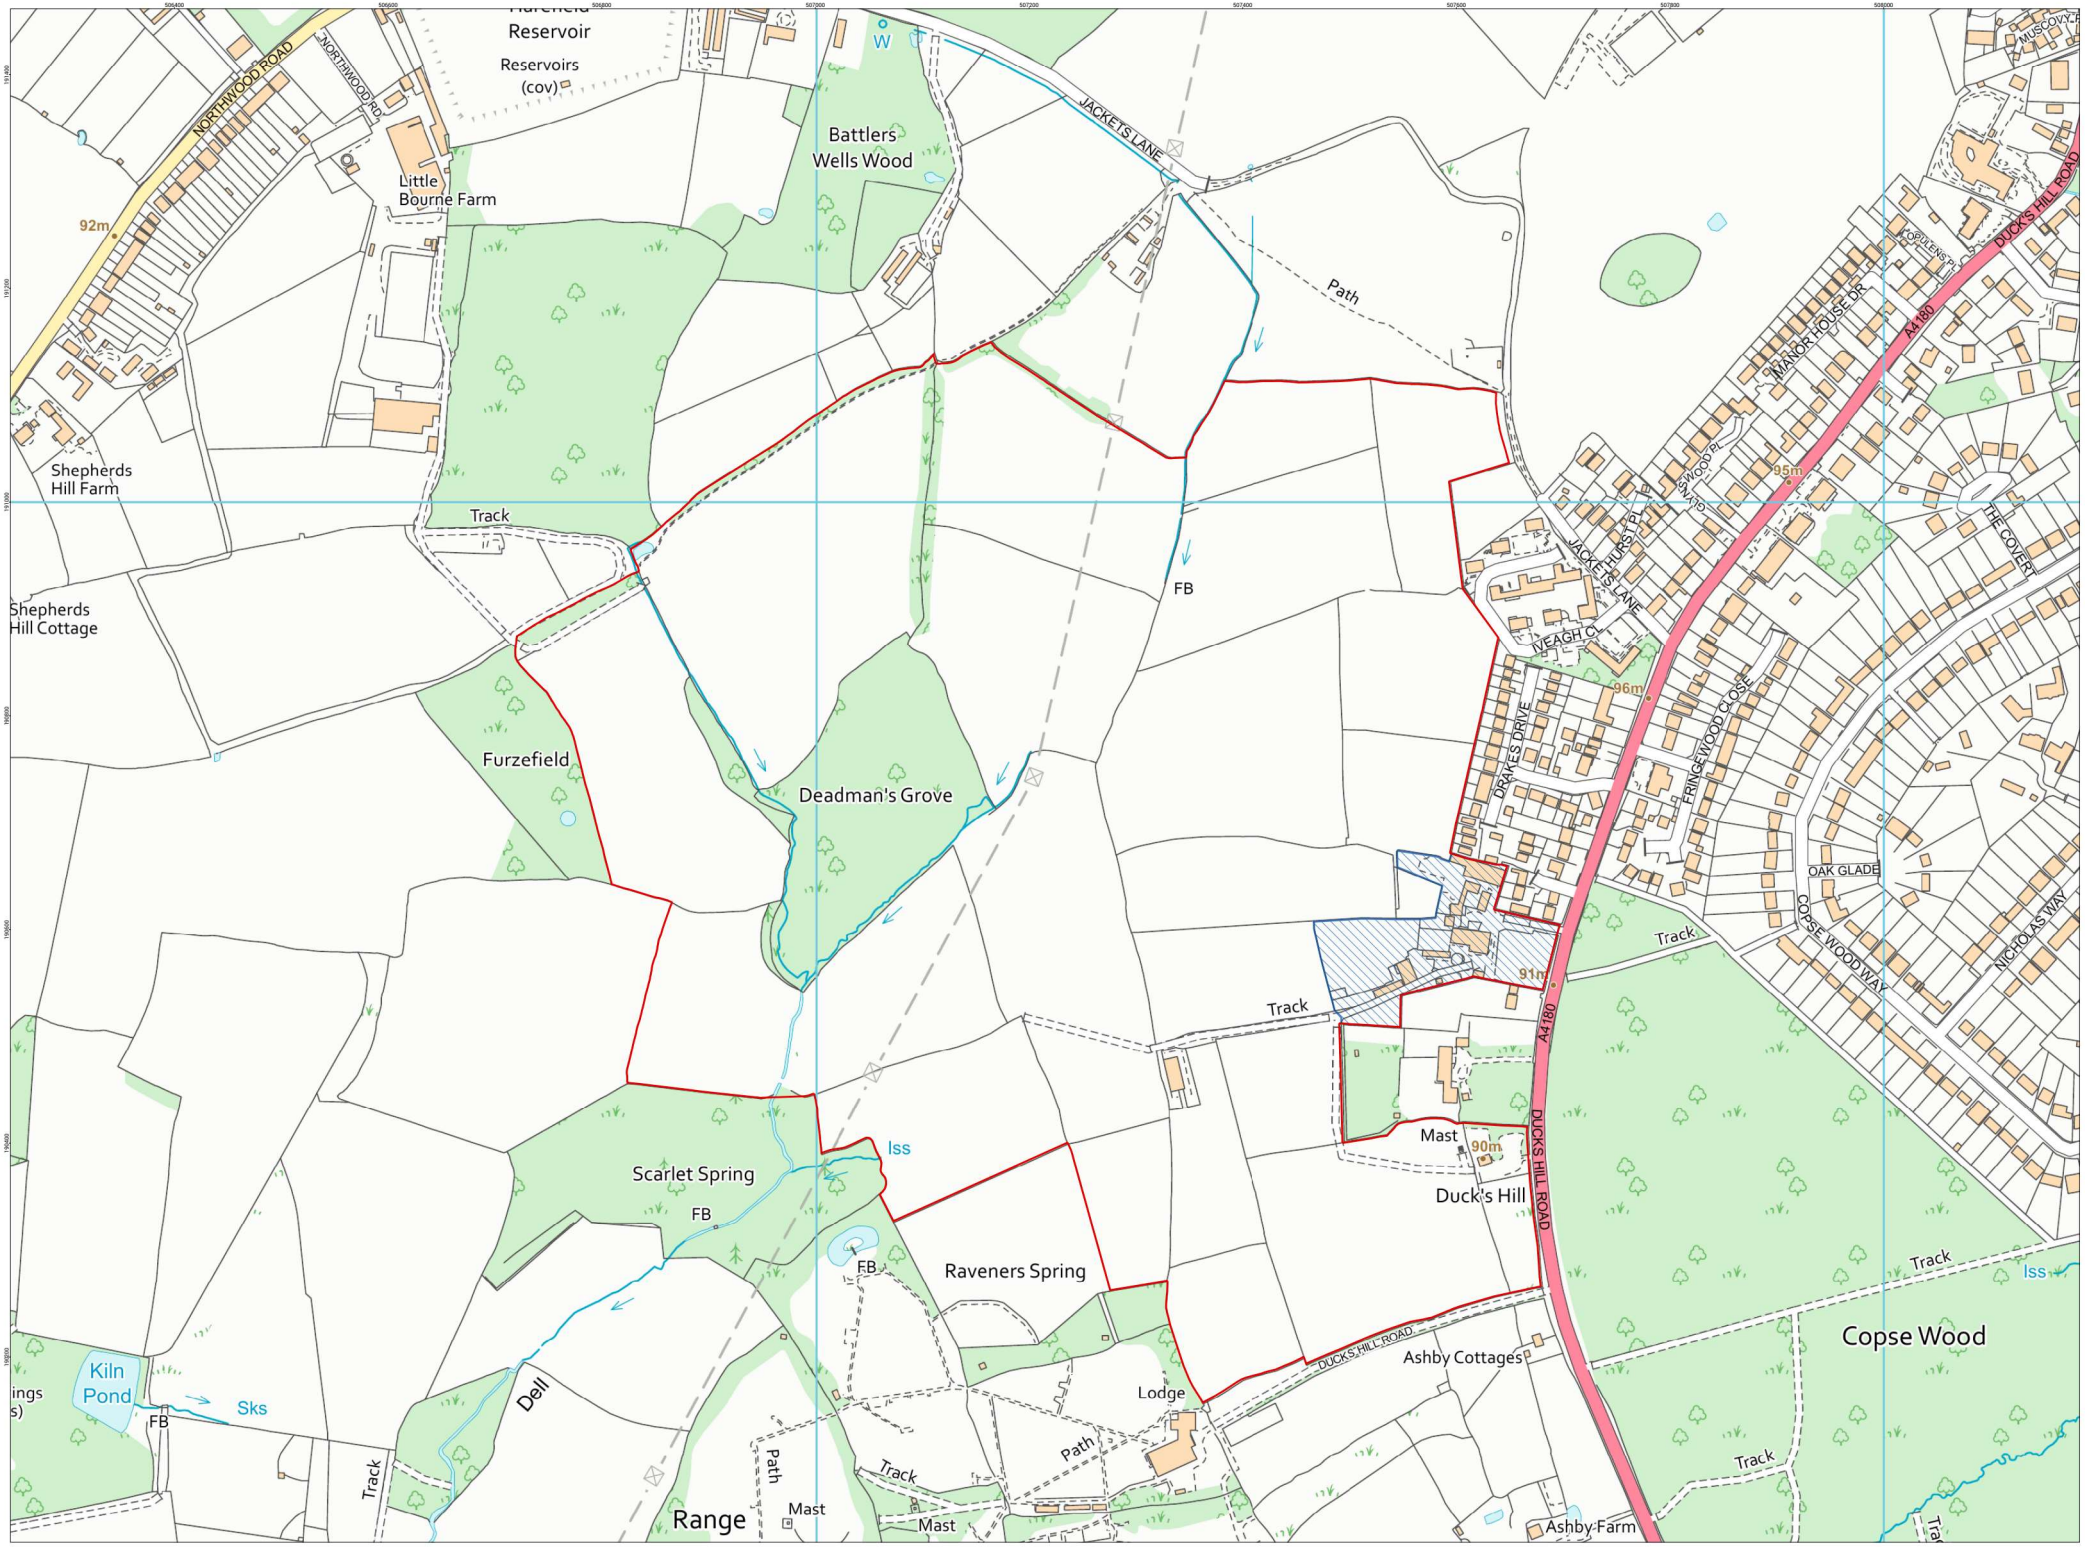

N

0 25 50 Metres

OVERVIEW WINDOW

LEGEND:

- Land of Interest (153.90 ac)
- Farm Yard

REVISION: A

CLIENT:
COOKE

SCHEME:
Ducks Hill Farm

TITLE:
Contract Plan

FP: 139514

SCALE: 1:2,500 @ A1

DATE: 21/11/2023

© Crown copyright and database rights 2023
Ordnance Survey Licence Number: AC0000849927

Map data

THIS DRAWING IS PROTECTED BY COPYRIGHT. IT MAY NOT BE REPRODUCED IN ANY FORM OR BY ANY MEANS FOR ANY PURPOSE WITHOUT WRITTEN PERMISSION OF FISHER GERMAN LLP CHARTERED SURVEYORS

Information produced by HM Land Registry. Crown copyright and database rights 2023

FISHER GERMAN
The Estate Office, Norman Court
Ashby-de-la-Zouch
Leicestershire, LE65 3UZ

01530 412021
https://www.fishergerman.co.uk
ashby@fishergerman.co.uk

DRAWING REF:
COOKE-2023-11-JOS-CP-DUCKS HILL FARM