



NOTES

CONTRACTORS MUST VERIFY ALL DIMENSIONS ON SITE BEFORE
COMMENCING ANY WORK ON SHOP DRAWINGS
DO NOT SCALE FROM THIS DRAWING
RS A/FRA COPYRIGHT

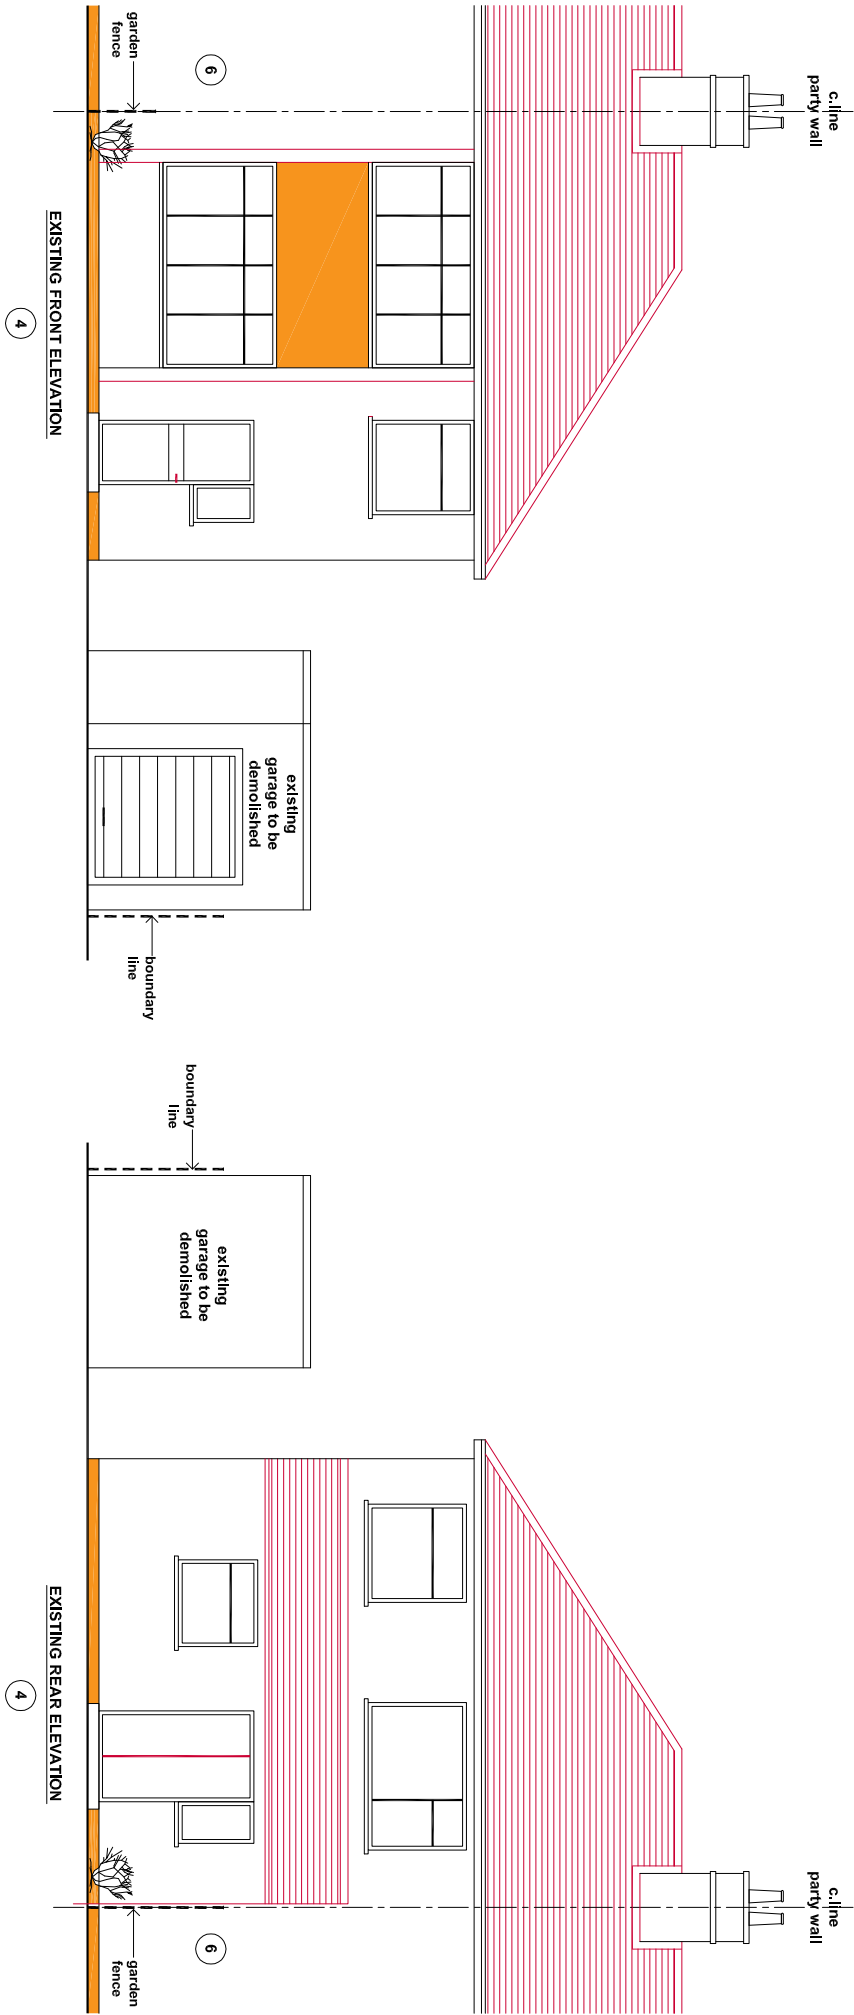

REV	A	AMENDMENT	18.09.15	RS
DATE	CHD			

CLIENT	Mr. Gurbir Singh
PROJECT	4 Stirling Road Hayes (Middlesex) UB3 3AQ
DRAWING TITLE	Proposed Single Storey Side Extension Existing Elevations Sheet 2
SCALE	1:100 @ A3 1:50 @ A3
DRAWN BY	RS
CHECKED	RS
DATE	18.09.15
DRAWING NUMBER	2015 -40- 02
REVISION	A

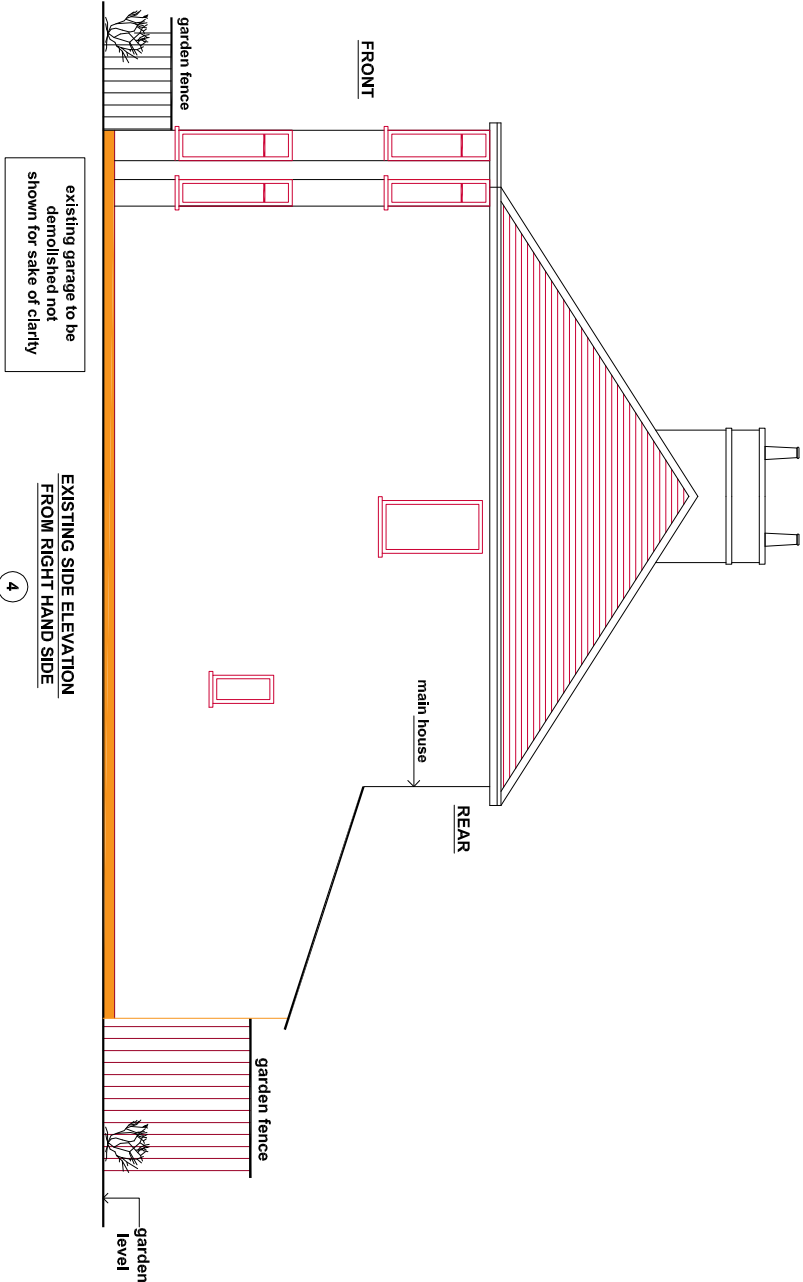

DRAWING STATUS

Planning Issue