
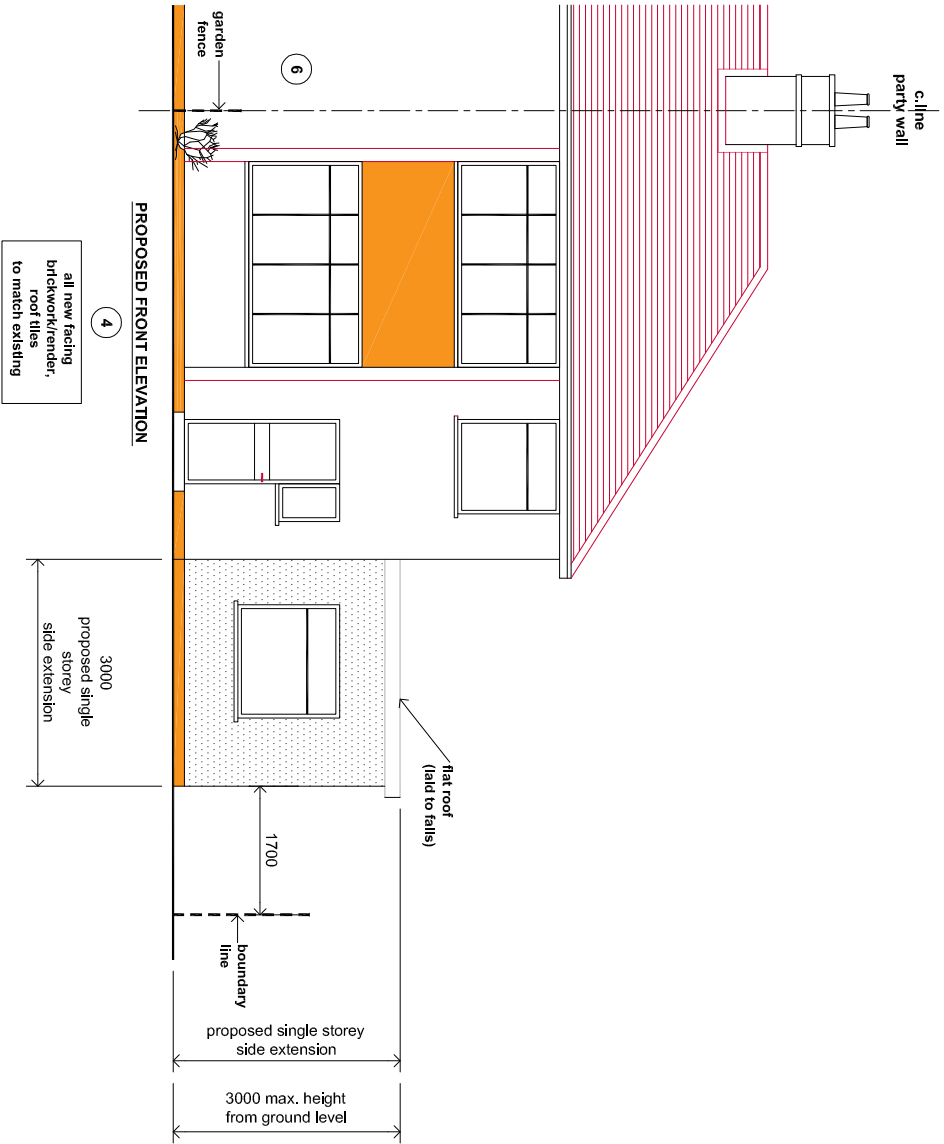


NOTES

CONTRACTORS MUST VERIFY ALL DIMENSIONS ON SITE BEFORE
COMMENCING ANY WORK ON SHOP DRAWINGS
DO NOT SCALE FROM THIS DRAWING

RS AFPA COPYRIGHT

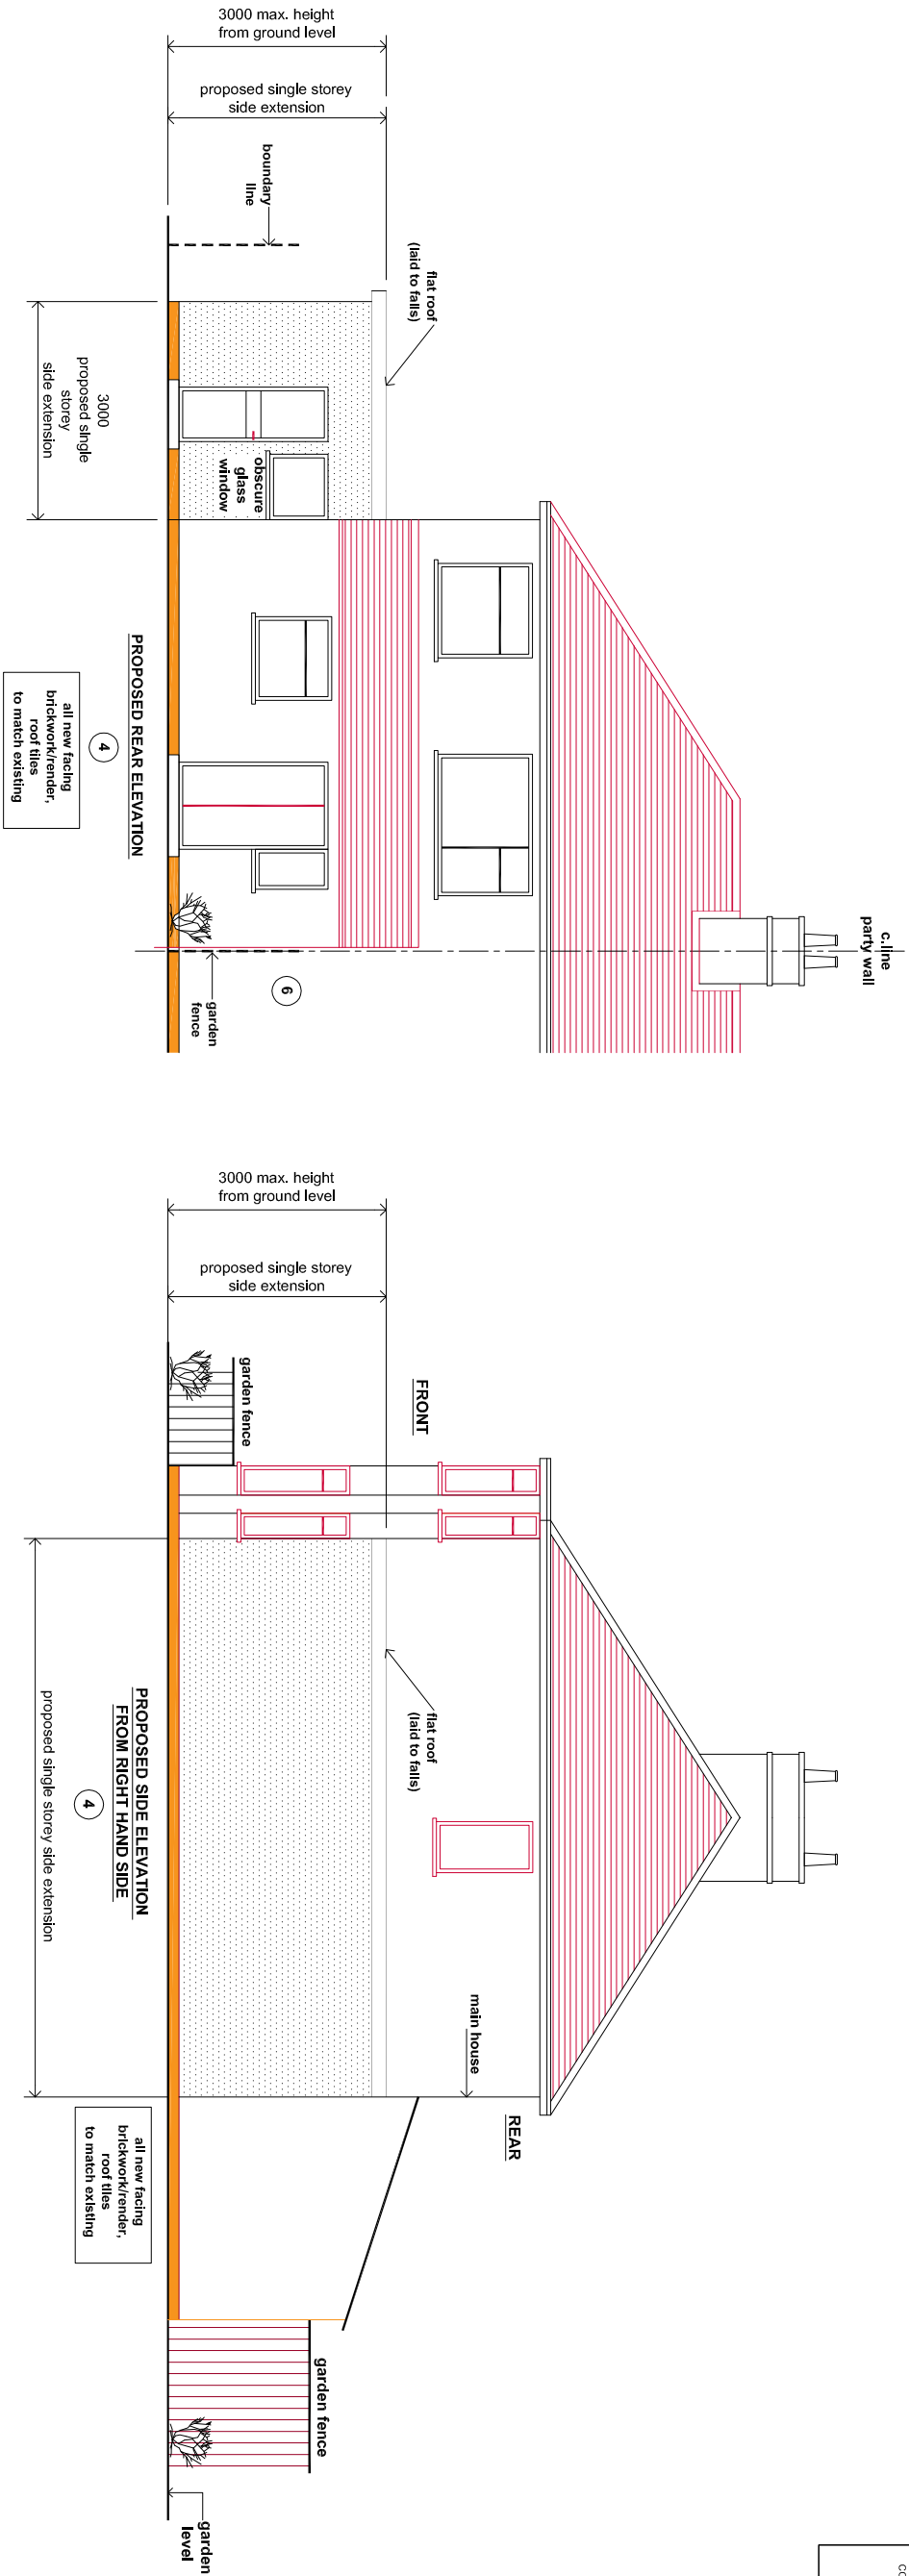

REV	A	AMENDMENT	18.09.15	RS
CHD				

CLIENT	Mr. Gurbir Singh
PROJECT	4 Sifting Road Hayes (Middlesex) UB3 3AQ
DRAWING TITLE	Proposed Single Storey Side Extension Proposed Elevations Sheet 3
SCALE	1:100 @ A3 1:50 @ A3
DRAWN BY	RS
CHECKED	RS
DATE	18.09.15
DRAWING NUMBER	2015 -40- 03
REVISION	A

DRAWING STATUS

Planning Issue