


NOTES

CONTRACTORS MUST VERIFY ALL DIMENSIONS ON SITE BEFORE
COMMENCING ANY WORK ON SHOP DRAWINGS
DO NOT SCALE FROM THIS DRAWING

RS ATPA COPYRIGHT

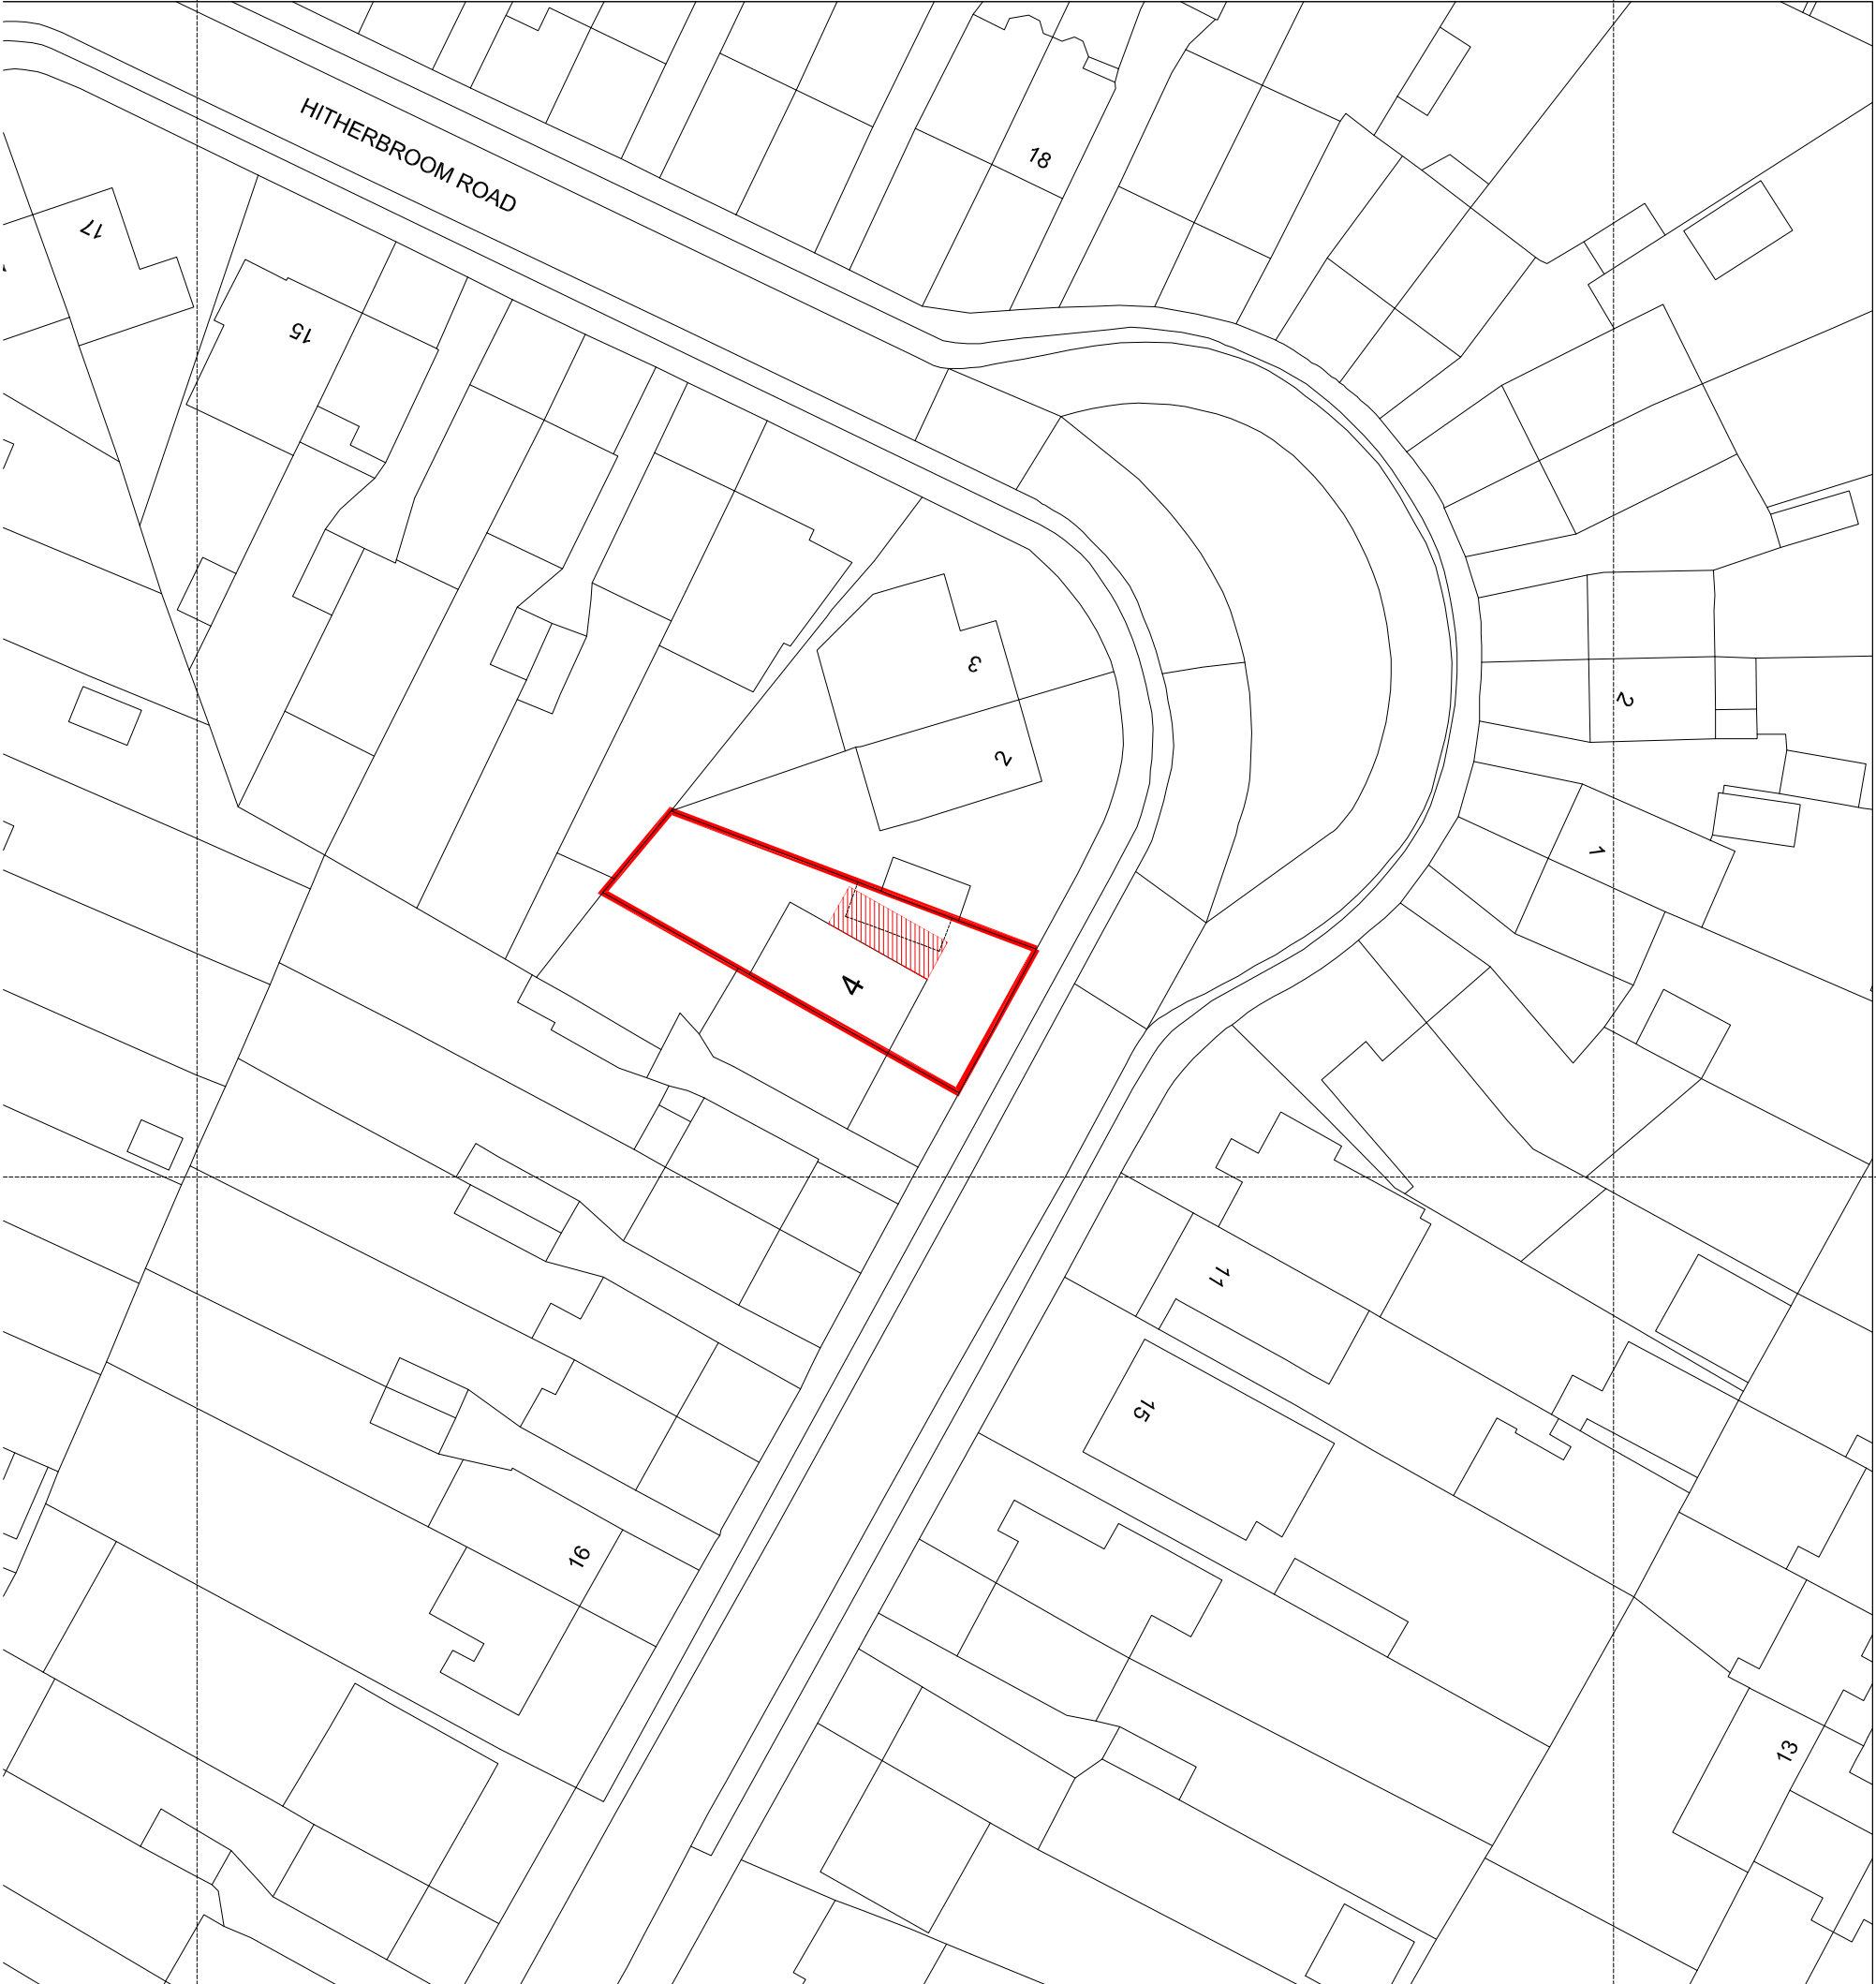

REV	A	AMENDMENT	18.09.15	RS	CHD
Planning Issue					

CLIENT
Mr. Gurbir Singh

PROJECT
4 Stirling Road
Hayes (Middlesex)
UB3 3AQ

DRAWING TITLE
Block Plan
Sheet 4

SCALE	DRAWN BY	CHECKED	DATE
1:250 @ A3 1:500 @ A3	RS	RS	18.09.15
DRAWING NUMBER	2015 -40- 04	REVISION	A

DRAWING STATUS

Planning Issue