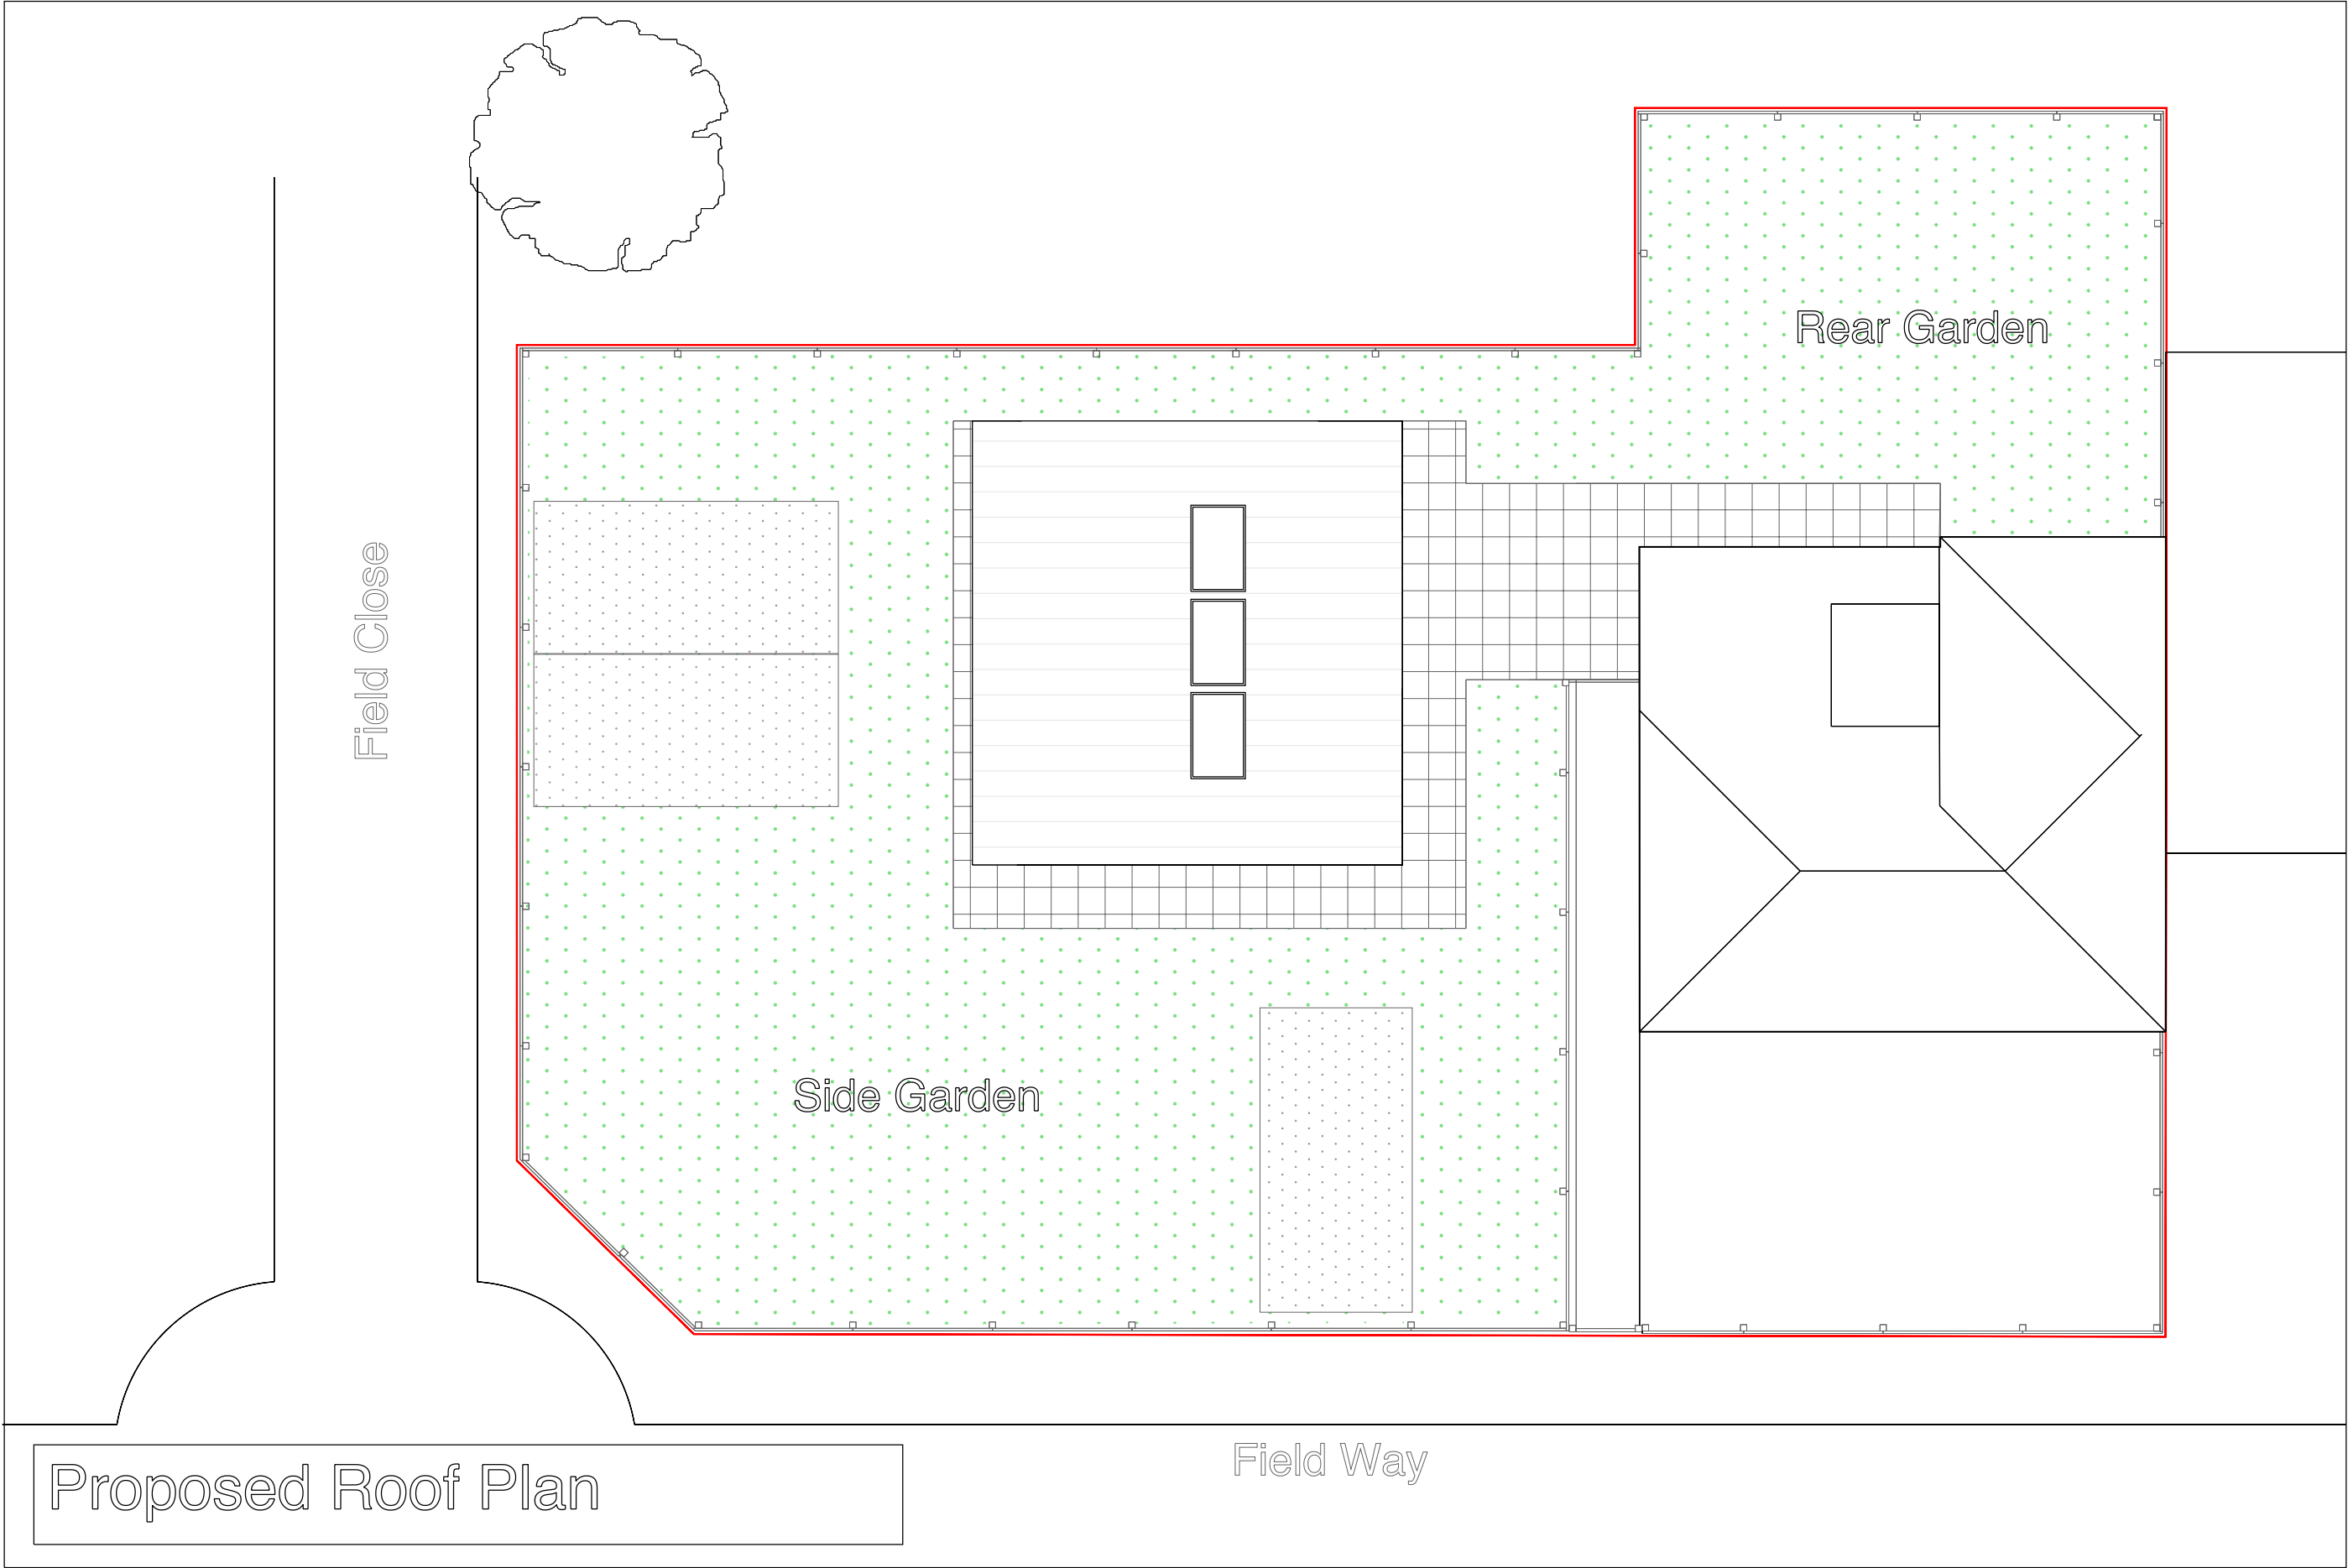
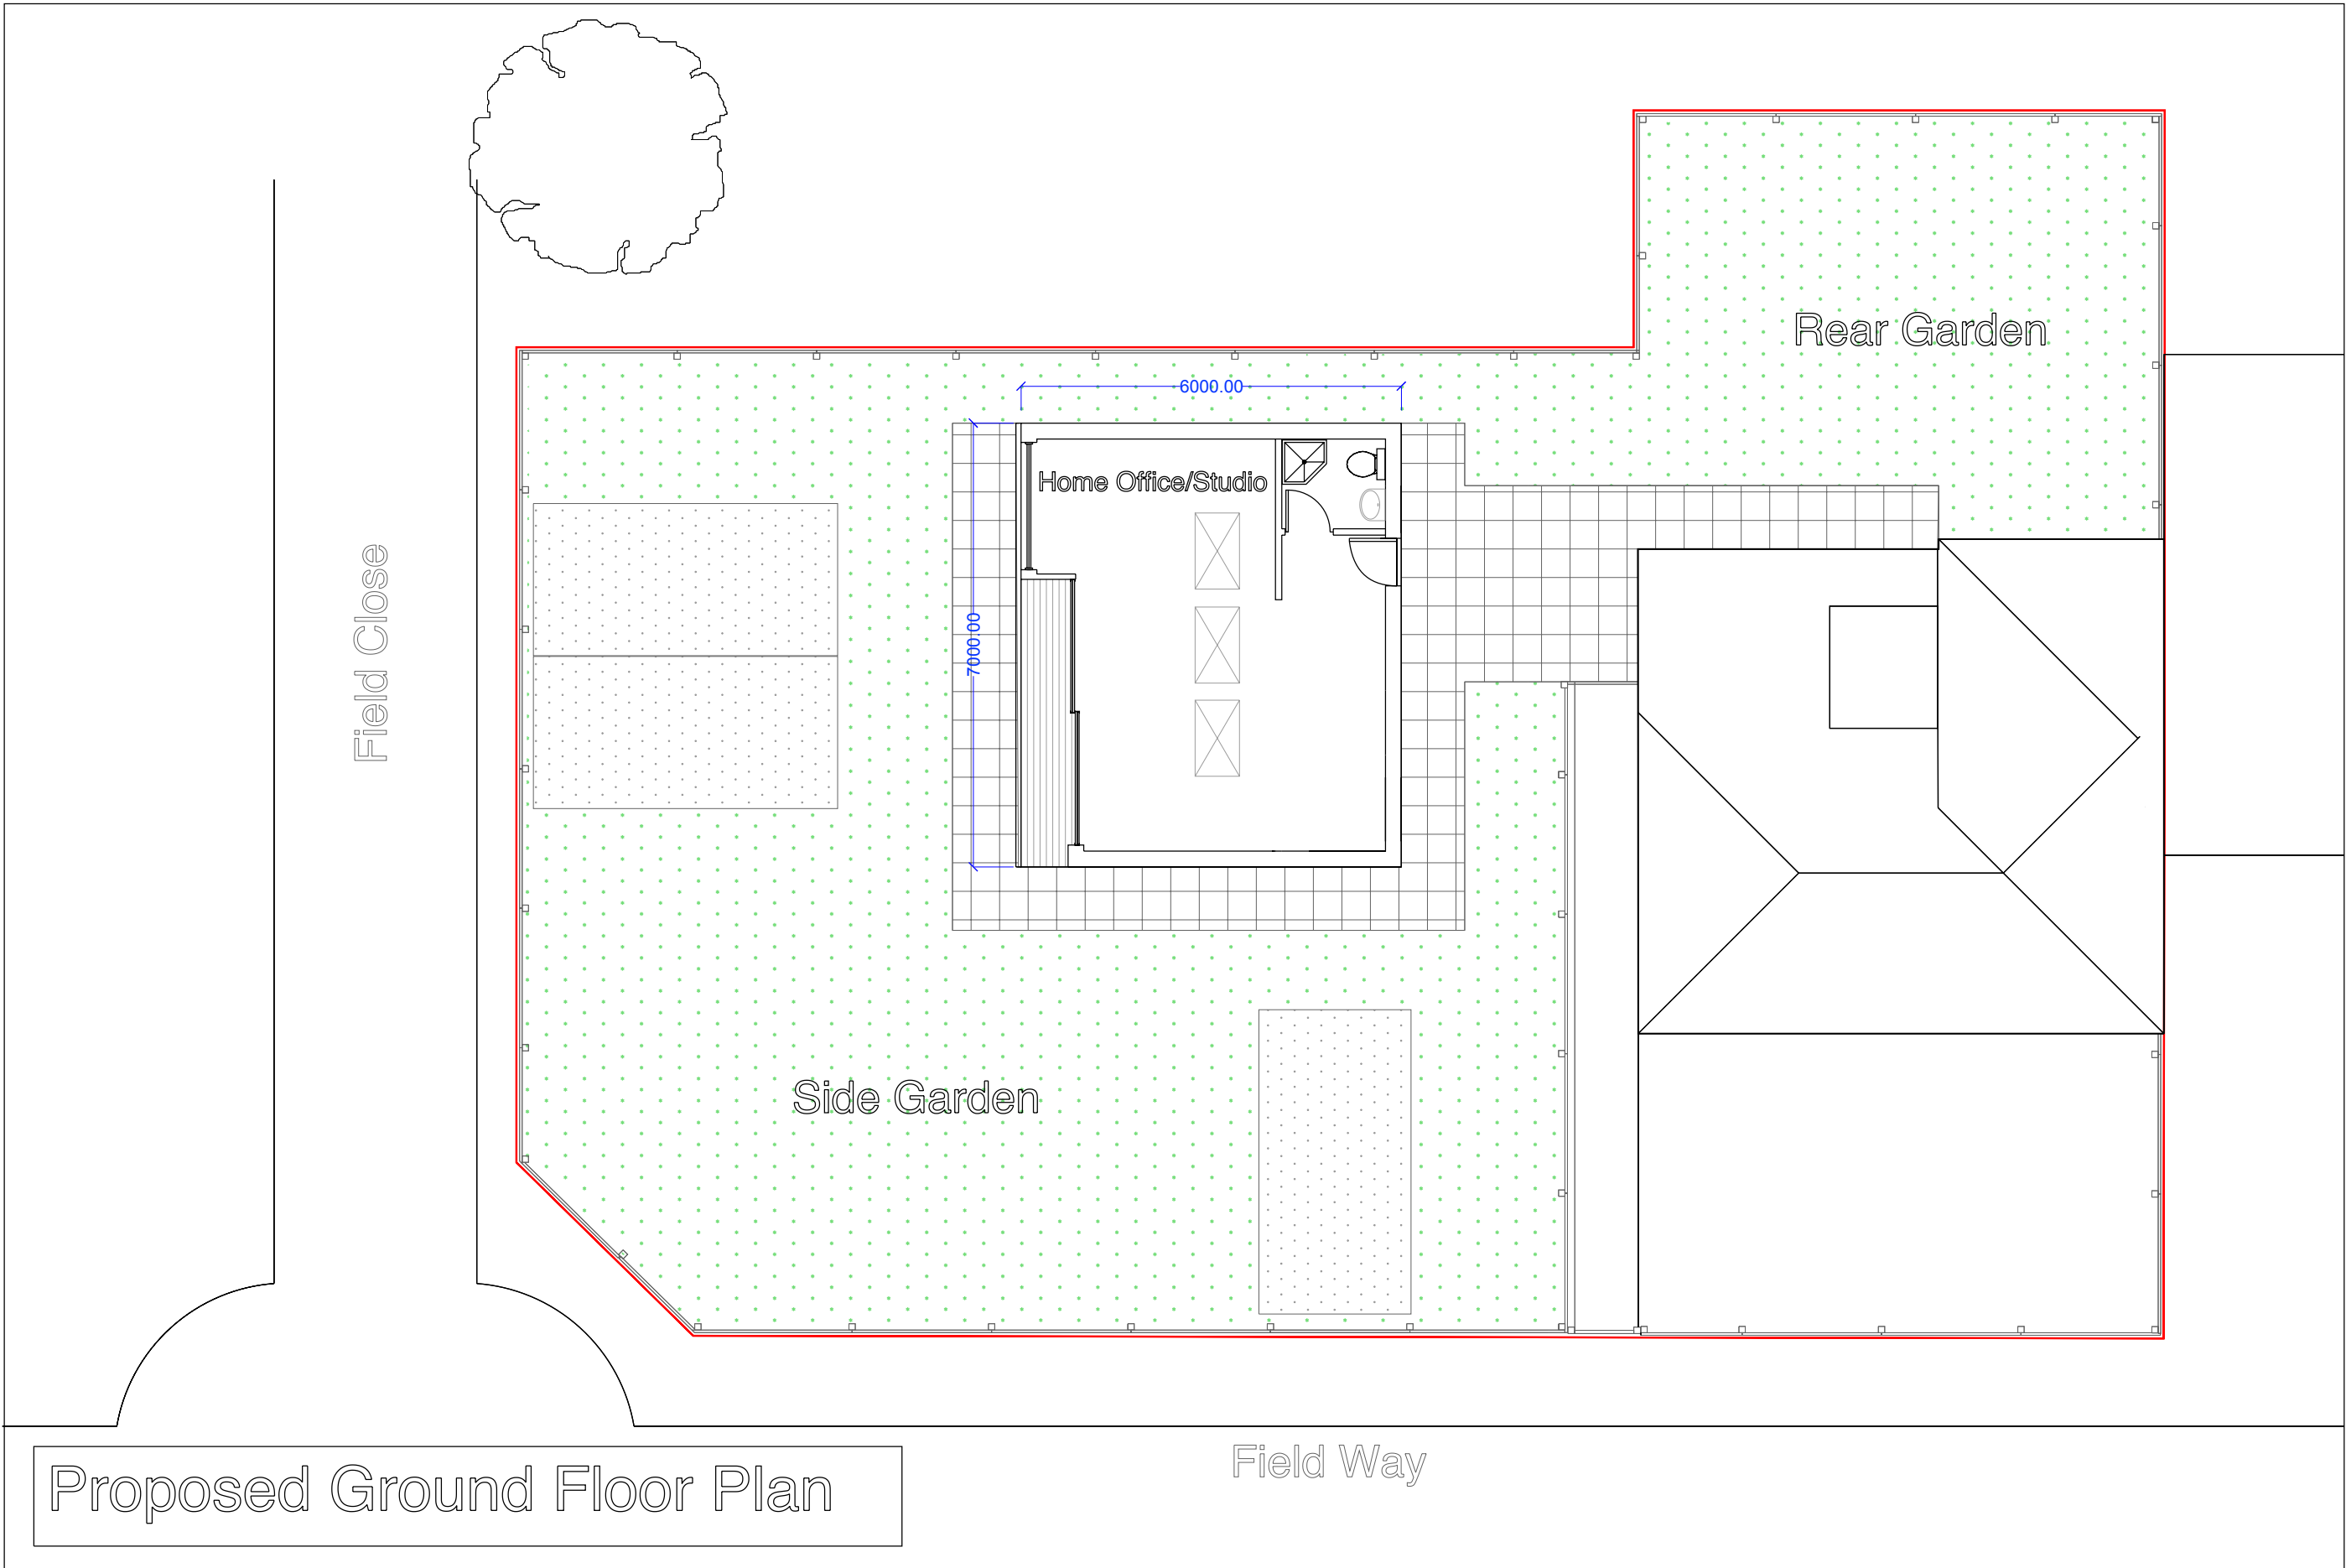


Project
3 Field Way, Ruislip HA4 7LT

Title
Proposed plans

Scale 1:100 @A2	Drawing Ref:
Date October 2019	3 Field/2019/PP