81 Wiltshire Lane, HA5 2LY



81 Wiltshire Lane,
Pinner,
Eastcote,
Hillingdon
HA5 2LY


OS MasterMap Topographic Layer
Friday, October 9, 2026, ID: NMC-01301211
www.nationalmapcentre.co.uk

1:1250 scale print at A4, Centre: 509942 E, 189530 N

©Crown Copyright and database rights 2026 OS
Licence no. AC0000814278

N

Anglian Home Improvements
Raising the standard.

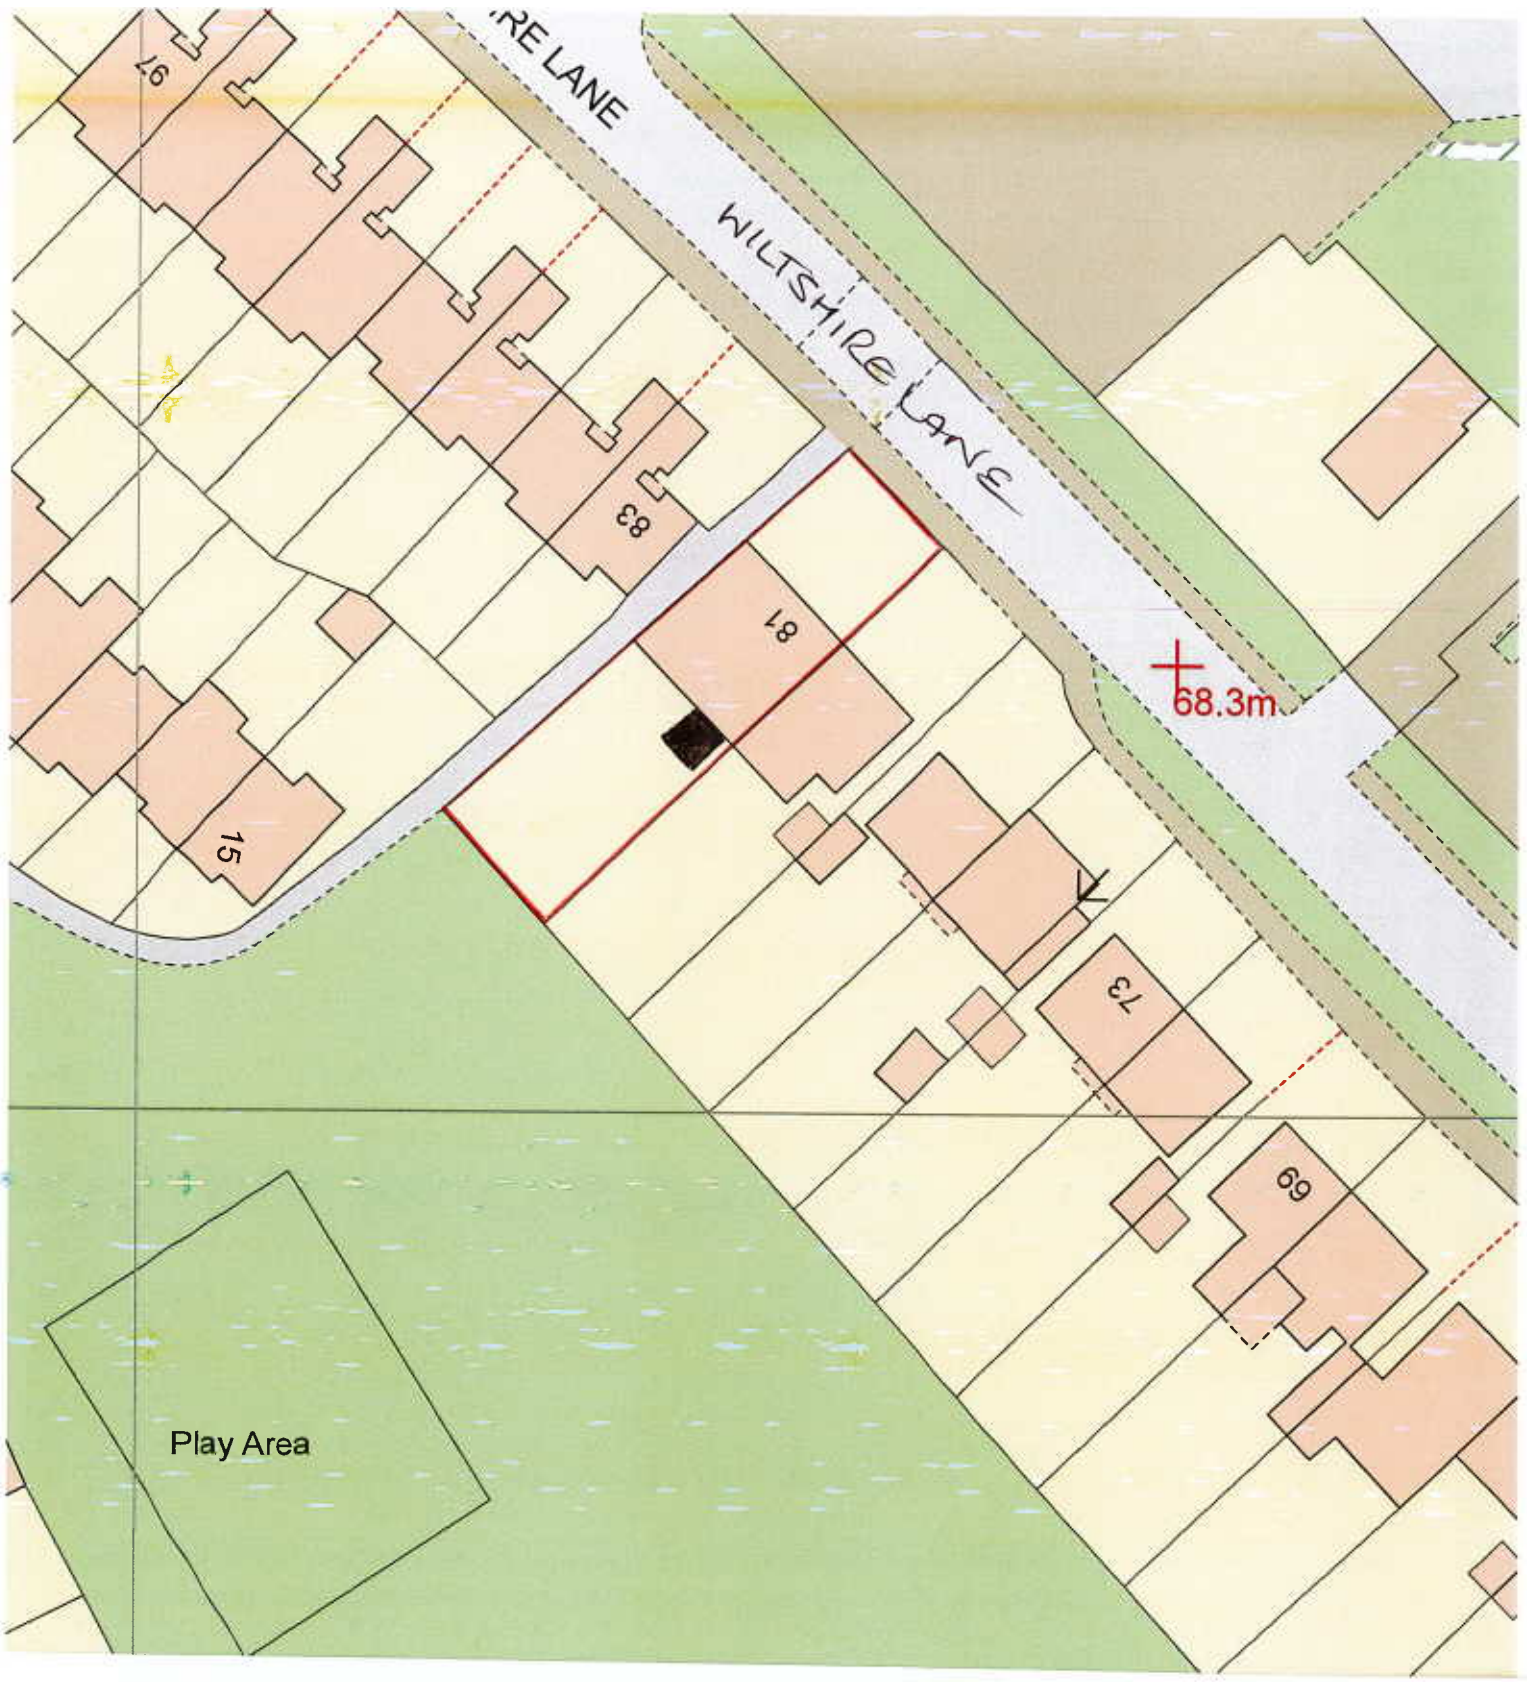

NATIONAL MAP CENTRE

BLOCK PLAN

Anglian Home Improvements
Raising the standard.

Site Address

81 WILTSHIRE LANE
PINNER
MIDDLESEX
HA5 2LY

Os Licence number 100046950
Our Reference 90019702

SCALE 1:500
0 20
METRES