
NORTH

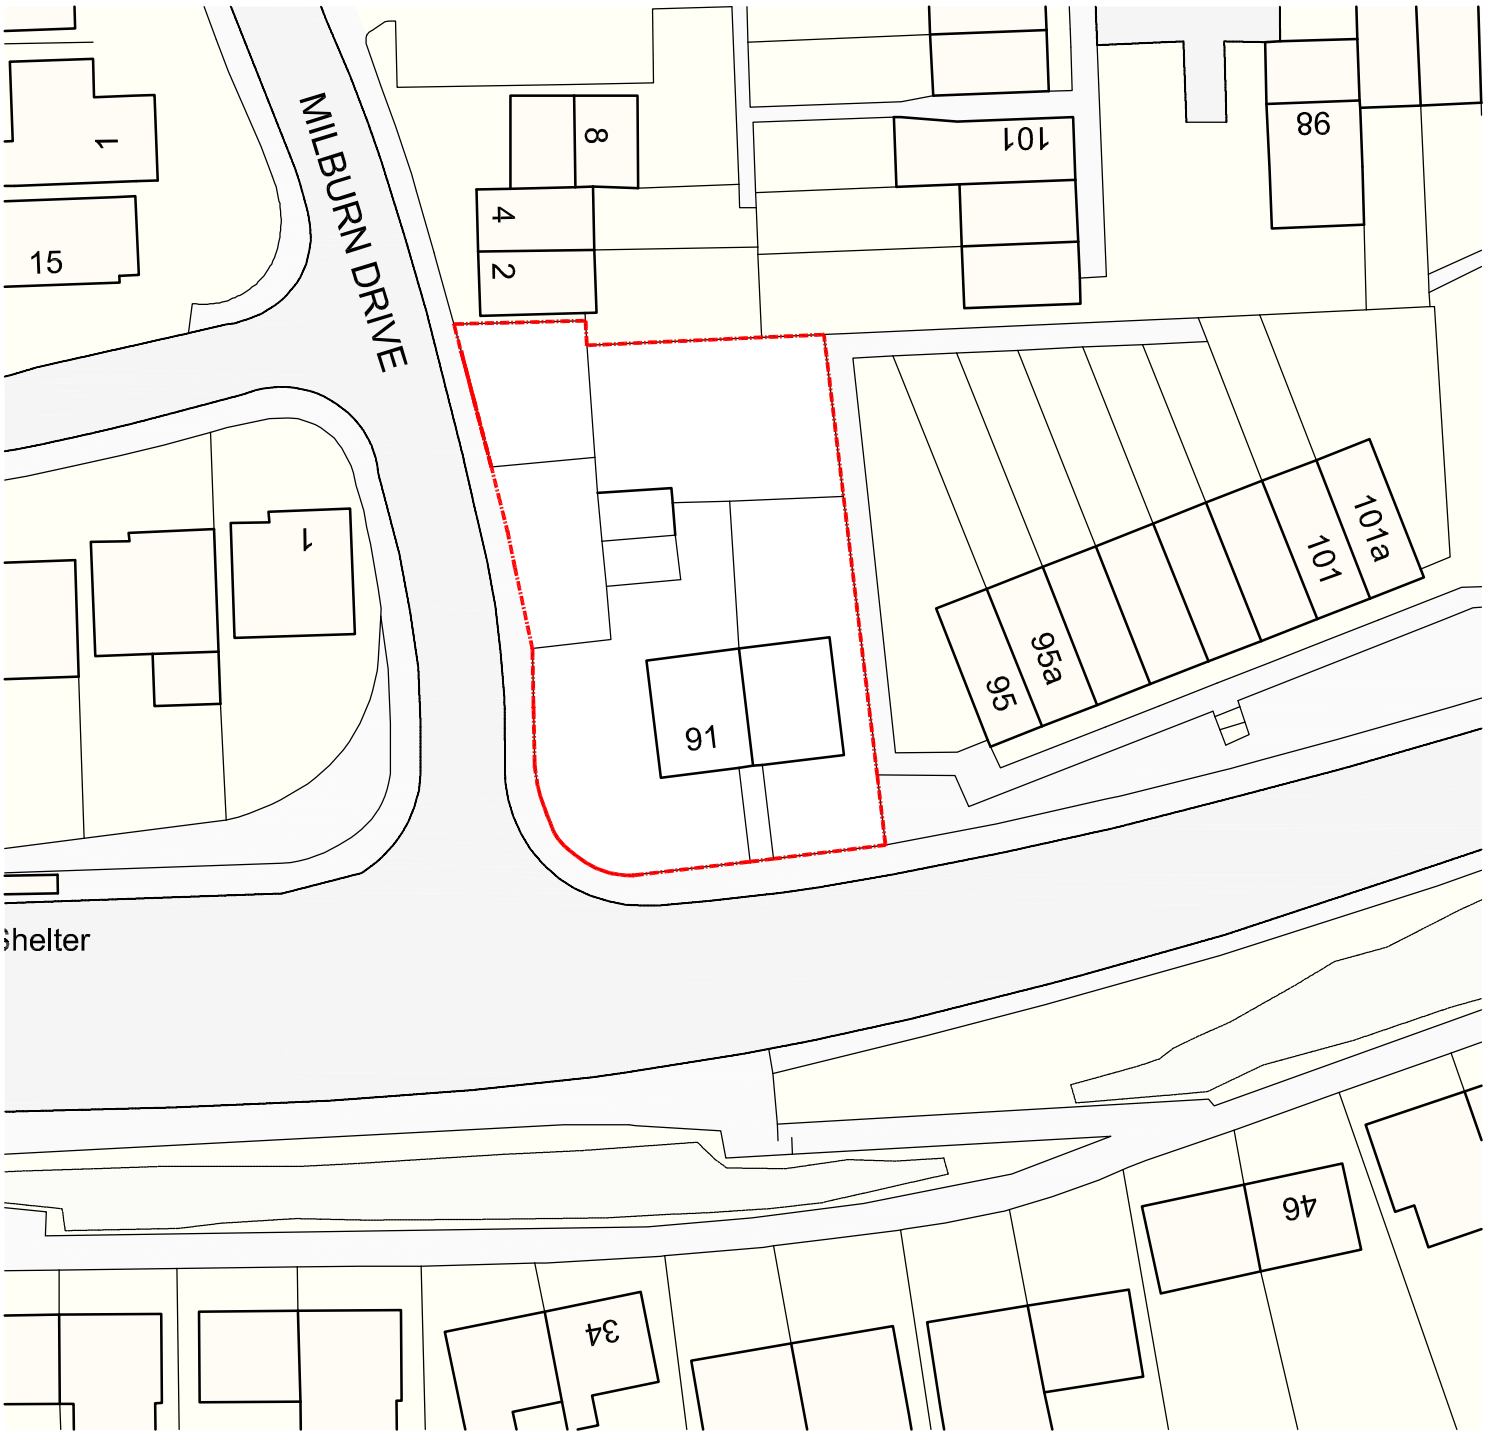

Block Plan

0 5 10 15 20 25 40

bar in meters 1:500 @ A4

archerarchitects

archersstevenage | suiteB4 first floor | mindenhall court | high street | stevenage | SG13UN t: 01438 365 968
archersmanchester | 5th floor | cltlbase | 40 princess street manchester | M16DE t: 0161 228 6020
e:arc@archerarchitects.co.uk www.archerarchitects.co.uk

Important note: This drawing is issued on the condition that it is not reproduced, disclosed or copied to any unauthorised person without written consent. Copyright archerarchitects
All dimensions to be verified on site.

Client:	B & K REALTY
Project:	91-93 FALLING LANE WEST DRAYTON UB7 8AD
Dwg title:	BLOCK PLAN

Scale	Drawn	Ch.kd
1:500@A4	MT	AA
Date	Issuing Discipline	
12.12.18	architecture	
Drawing number		Rev.
5966(P)011		#