MICHAEL OAKES ARCHITECTS LTD.

Michael Oakes (Director) B.A. Hons Arch, Dipl. Arch, Registered Architect

REGISTERED ARCHITECTS, DESIGNERS + ILLUSTRATORS

Telephone: 01895 235089 - E-mail: michaeloakesarchitect@googlemail.com

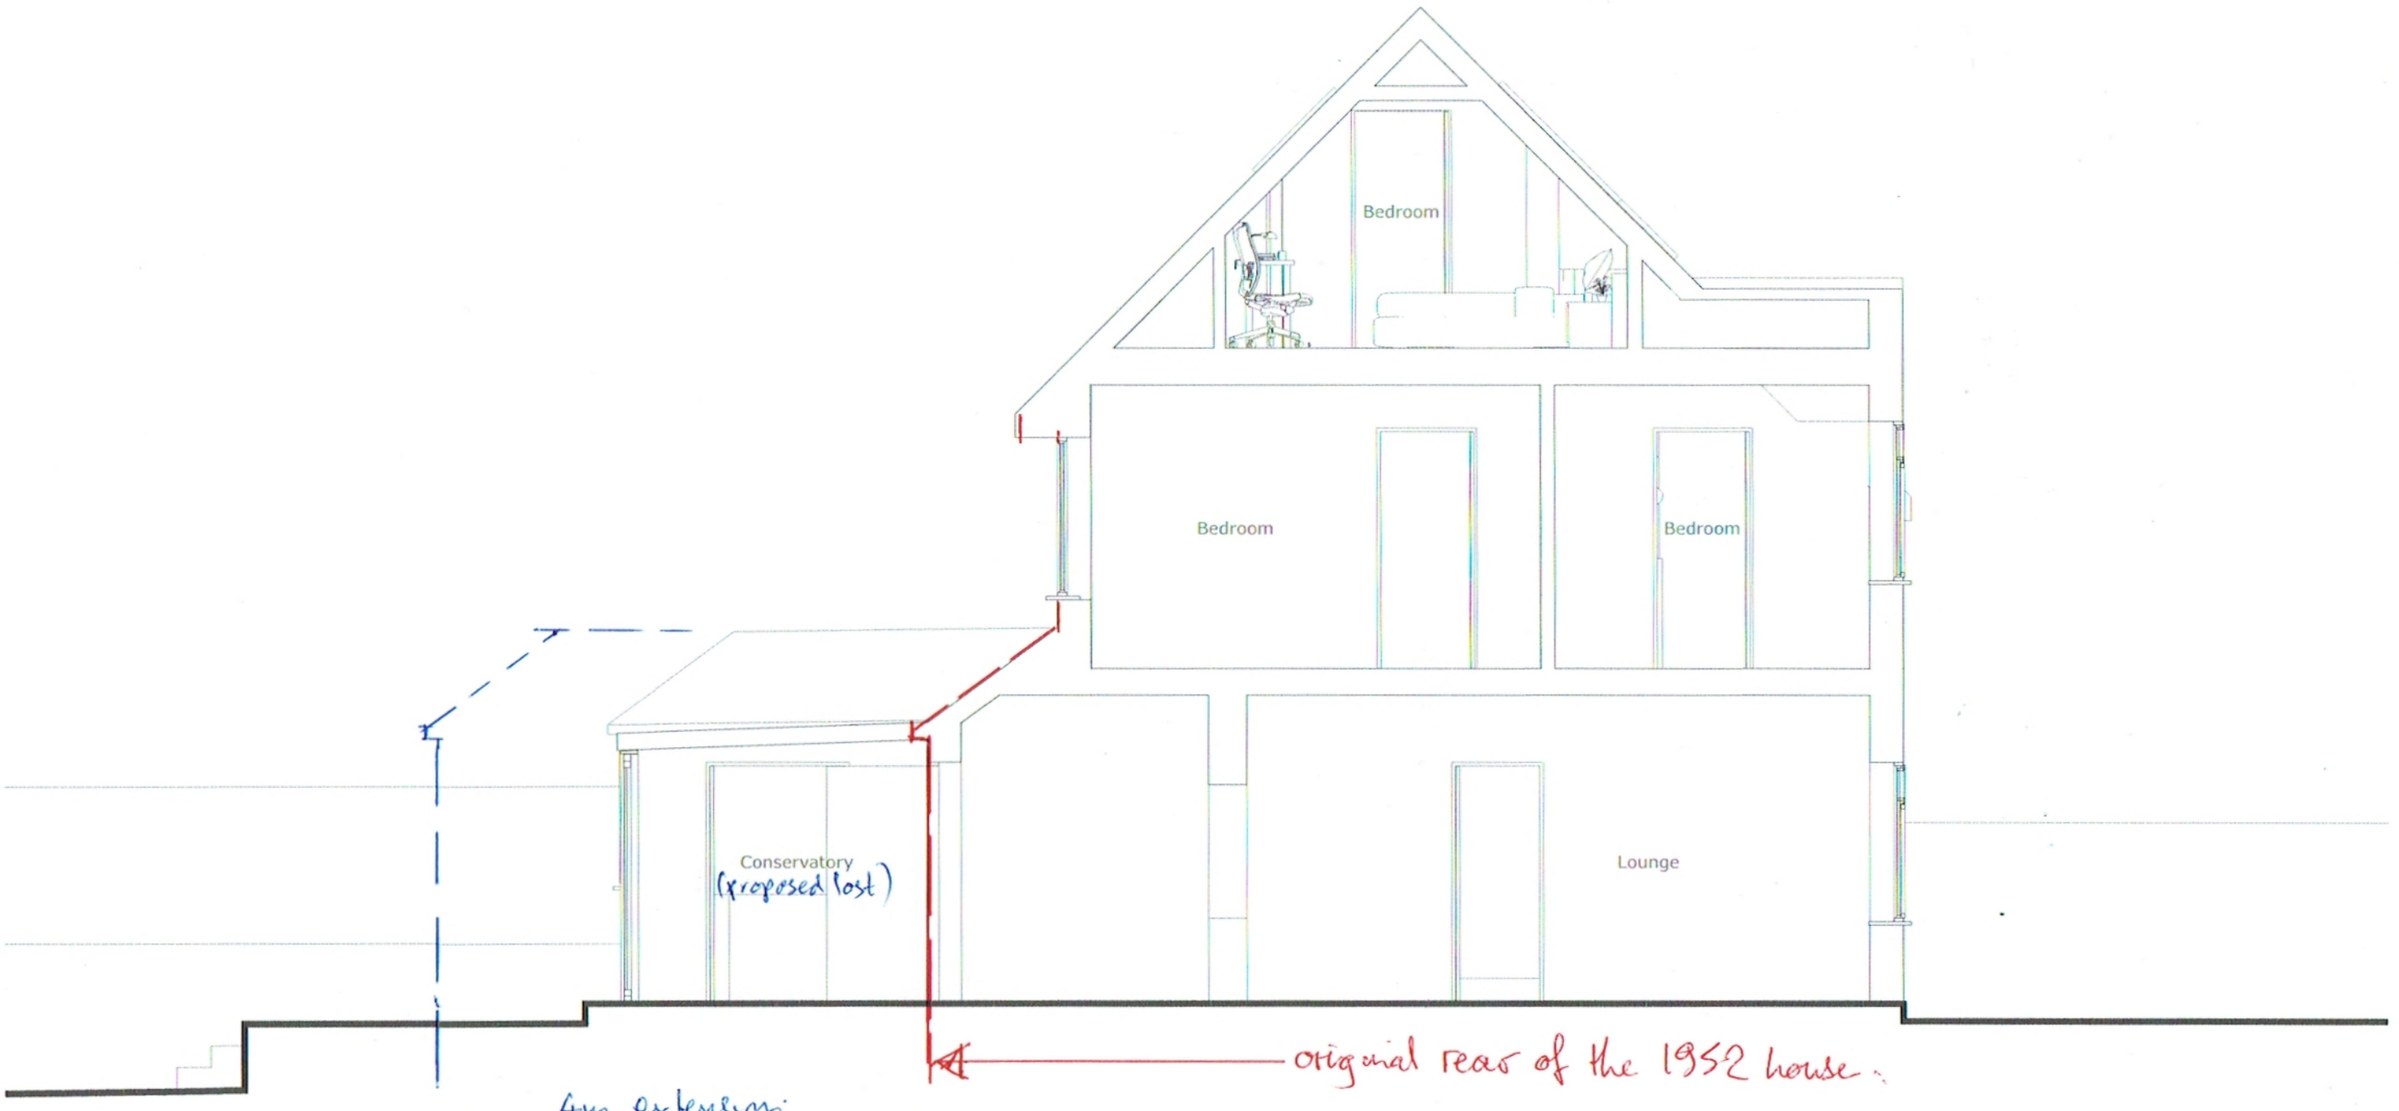

Section A-A

section, emphasising the original rear wall of the 1952 house..

Address	Client	Date
86 High Street, Harefield, UB9 6BZ	Glen and Sam Madison	July 2024

1:50 @ A3

0 1 2 3 4 5m

Drawing Title

As Existing / blue = proposed.

Sections

Project no./ Stage/ 0426- PLA-

Drawing no./ Revision 10 _B

Revision notes:

A - First Issue

B - Roof Updated 30.09.24

Drawn by: RA

10 Parkfield Avenue, Hillingdon, Middlesex, UB10 0DF, Great Britain

Copyright © Michael Oakes Architects Ltd. 2023

Print all drawings in full colour at A3 size - Do not scale drawings