


Note: The Drawings is for planning purpose and should not be used for construction.
All dimensions should be confirmed on site and any deviation should be reported back to designer.

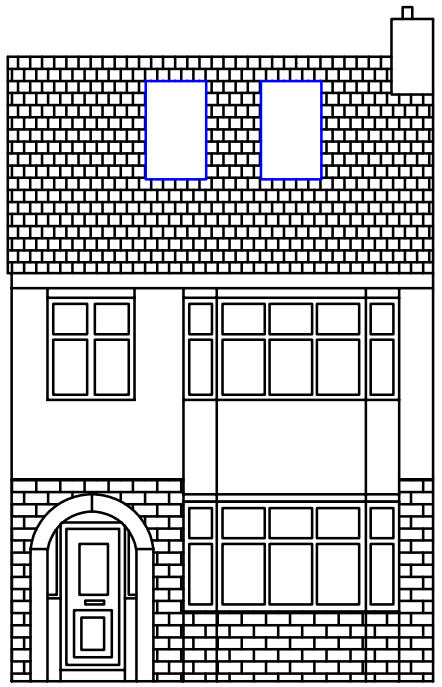


Existing Front Elevation

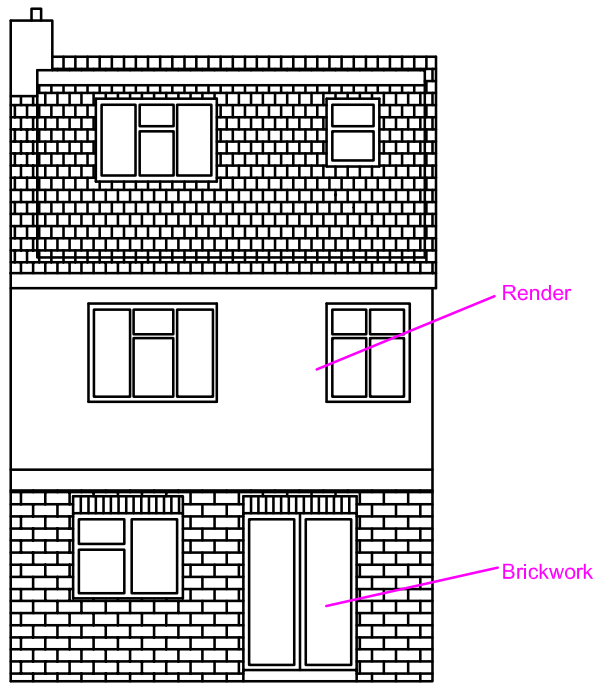


Existing Rear Elevation

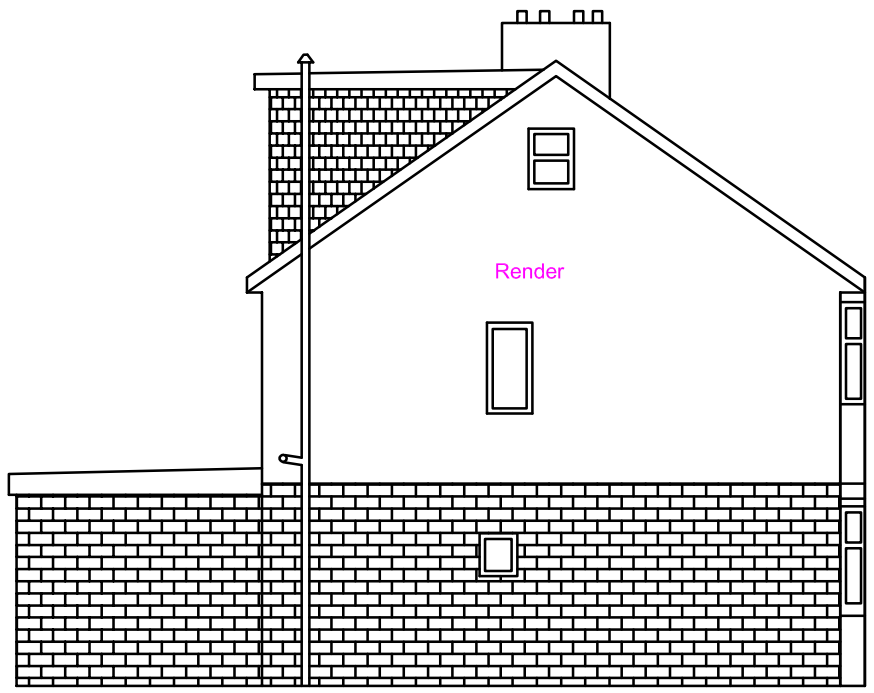


Existing Side Elevation (LHS)

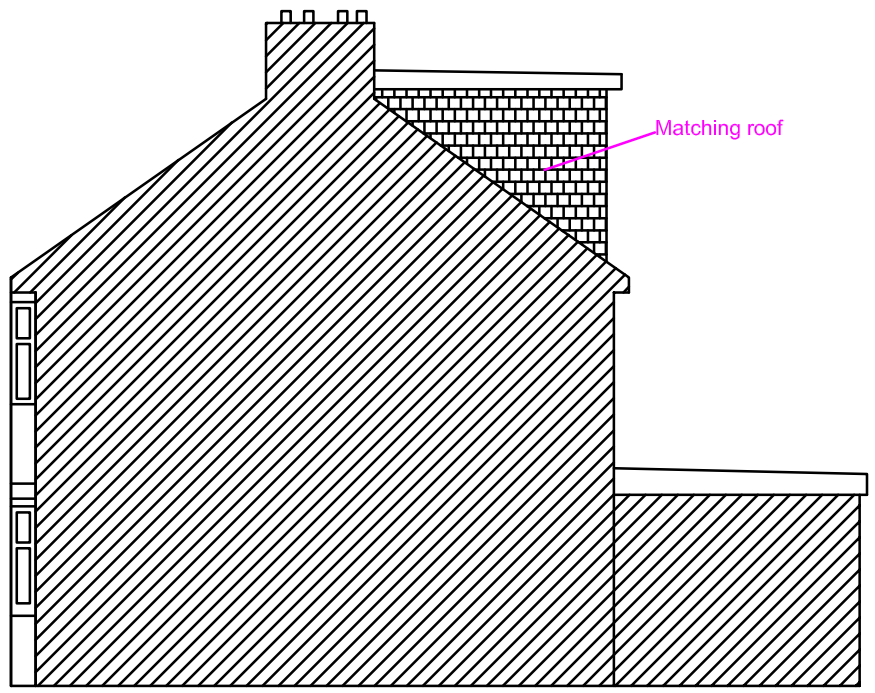


Existing Side Elevation (RHS)

**Proposed Development:**

Single Storey Rear Extension and Part First floor rear extension

**Site Address:**

36 Hayes End Drive
Hayes
UB4 8HD

Revisions:

| Rev | Date | Description |
|---|---|---|
| A | 25/06/2019 | |
| B | 22/08/2019 | Reduced Width of Proposed RE |
| C | 05/09/2019 | Added the Loft ext |
| | | |

**Drawing Description:**

Existing Elevations

**Drawing No:**

ART/2019/RE36HE/6MEE Rev C

Scale: 1:100
Paper Size: A3
Sheet No: 3 of 5

0 1 2 3 4 5M

ART CONSULTANTS (UK) LTD
113 LONG LANE
STANWELL
TW19 7AL
M:07960071377
E: ARTCONSULTANTSUK@GMAIL.COM