


Note: This Drawing is for planning purpose and should not be used for construction.
All dimensions should be confirmed on site and any deviation should be reported back to designer.

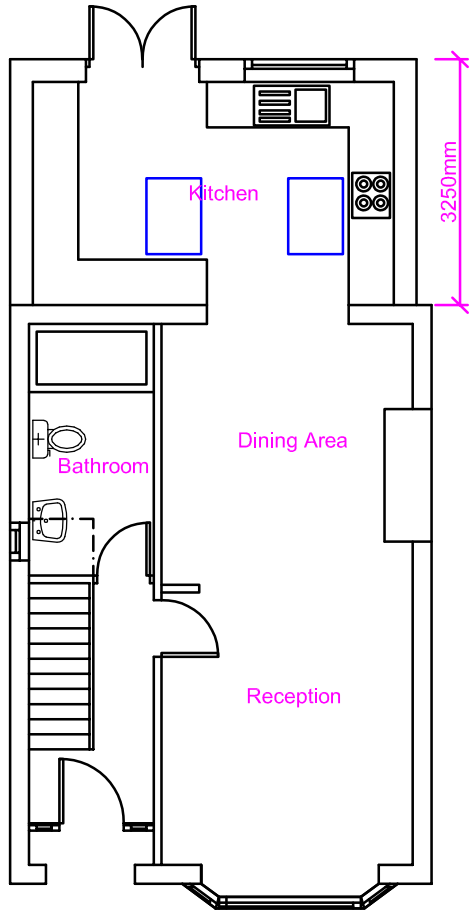


Existing Ground Floor

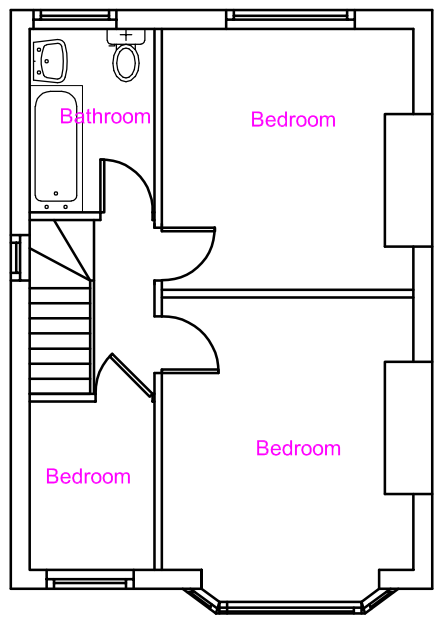

Existing First Floor

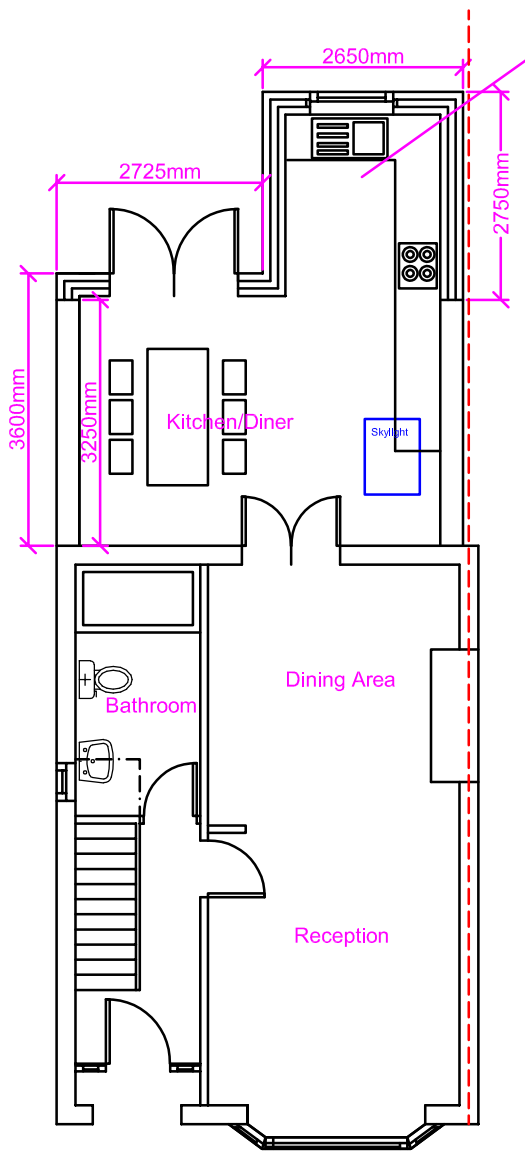

Proposed Ground Floor

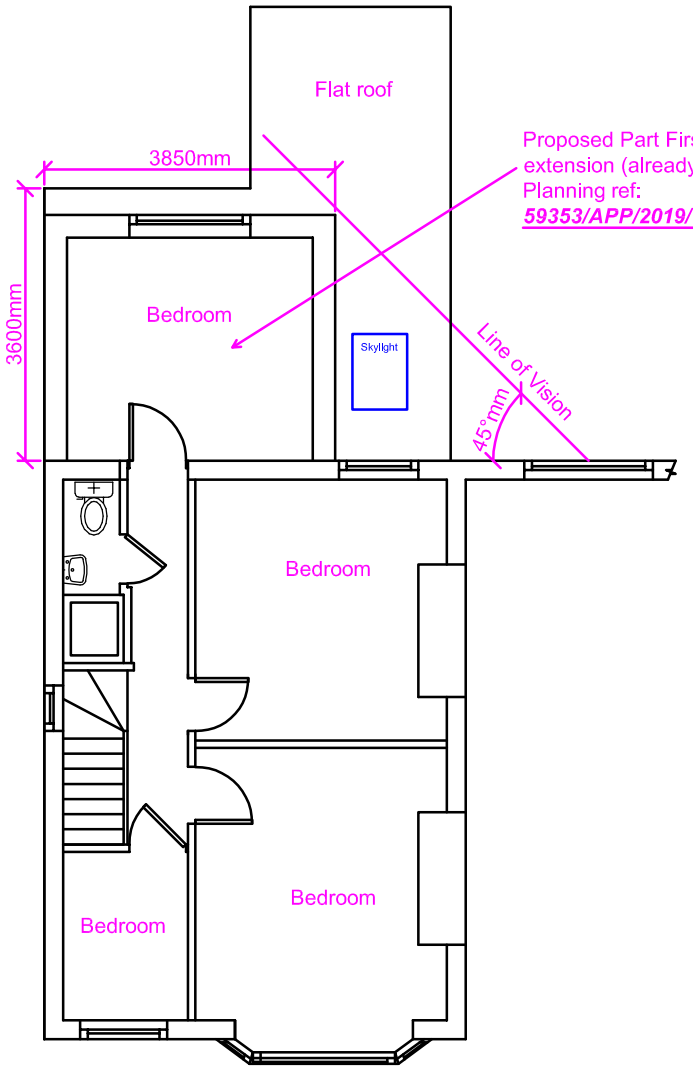

Proposed First Floor

Proposed Development:

Single Storey Rear Extension and Part First floor rear extension

Site Address:

36 Hayes End Drive
Hayes
UB4 8HD

Revisions:

Rev	Date	Descrtption
A	25/06/2019	
B	22/08/2019	Reduced Width of Proposed RE

Drawing Description:

Existing and Proposed Floor Layout

Drawing No:

ART/2019/RE36HE/6MELPL REV B

Scale: 1:100
Paper Size: A3
Sheet No: 1 of 5

0 1 2 3 4 5M

ART CONSULTANTS (UK) LTD
113 LONG LANE
STANWELL
TW19 7AL
M:07960071377
E: ARTCONSULTANTSUK@GMAIL.COM