


Note: The Drawings is for planning purpose and should not be used for construction.
All dimensions should be confirmed on site and any deviation should be reported back to designer.

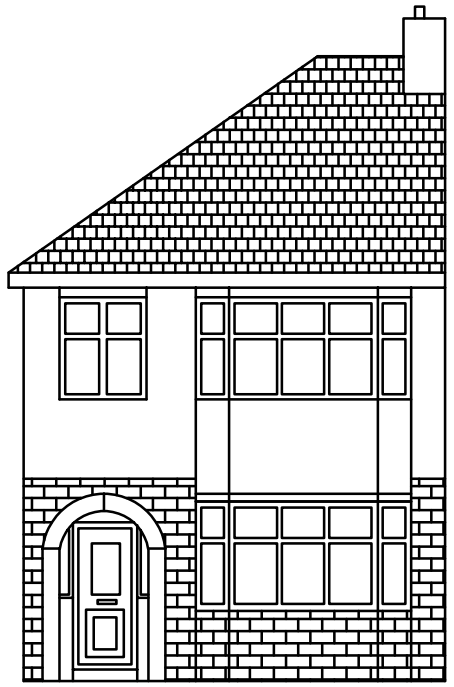


Proposed Front Elevation

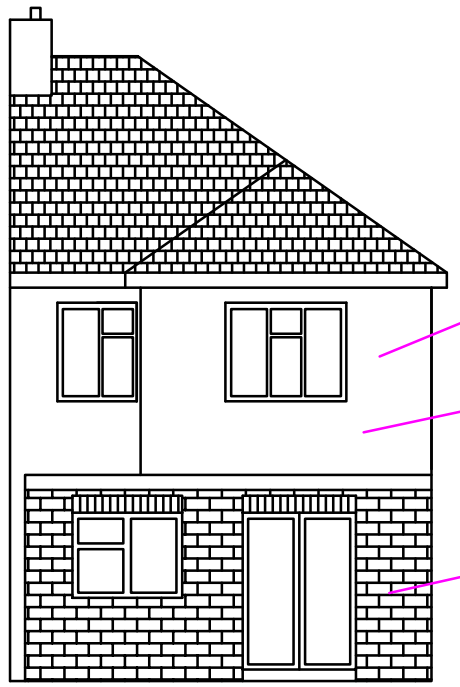

Proposed Rear Elevation

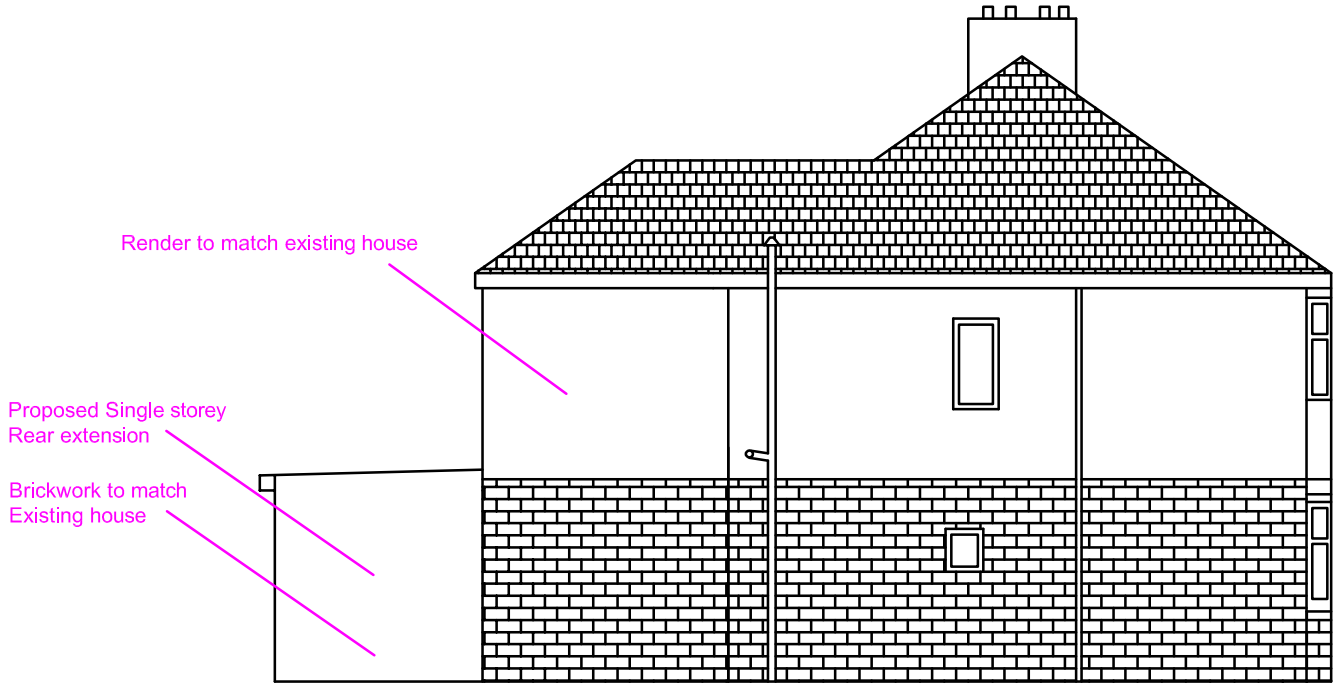

Proposed Side Elevation (LHS)

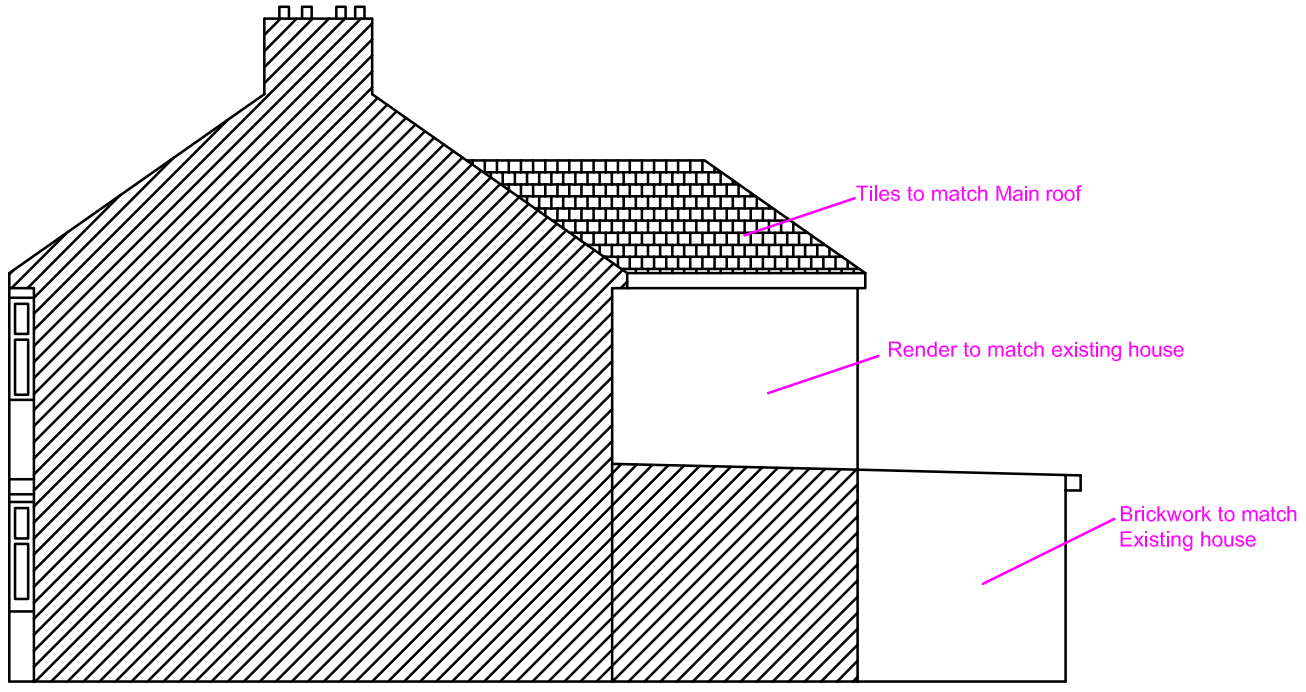

Proposed Side Elevation (RHS)

Proposed Development:

Single Storey Rear Extension and Part First floor rear extension

Site Address:

36 Hayes End Drive
Hayes
UB4 8HD

Revisions:

Rev	Date	Description
A	25/06/2019	

Drawing Description:

Proposed Elevations

Drawing No:

ART/2019/RE36HE/6MPE

Scale: 1:100
Paper Size: A3
Sheet No: 3 of 5

0 1 2 3 4 5M

ART CONSULTANTS (UK) LTD
113 LONG LANE
STANWELL
TW19 7AL
M:07960071377
E: ARTCONSULTANTSUK@GMAIL.COM