


Note: This Drawing is for planning purpose and should not be used for construction.
All dimensions should be confirmed on site and any deviation should be reported back to designer.

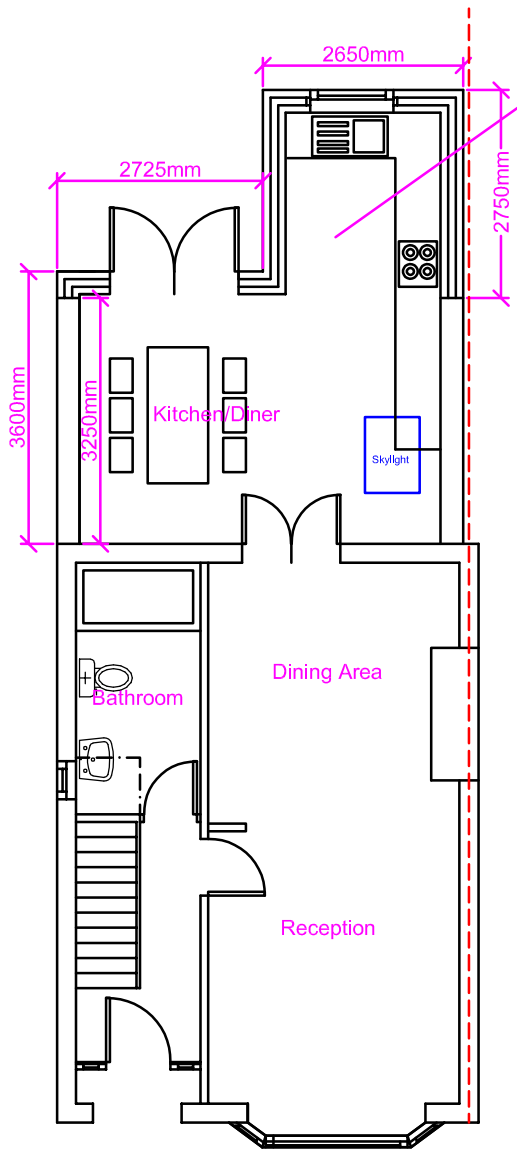

Proposed Ground Floor

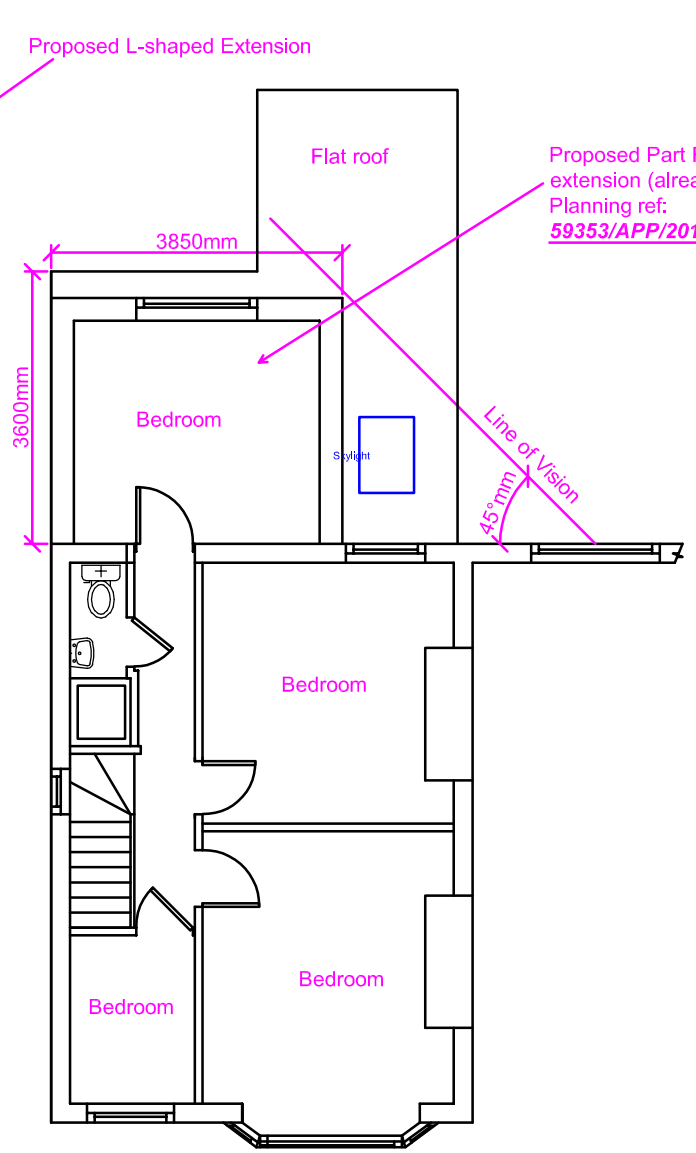

Proposed First Floor

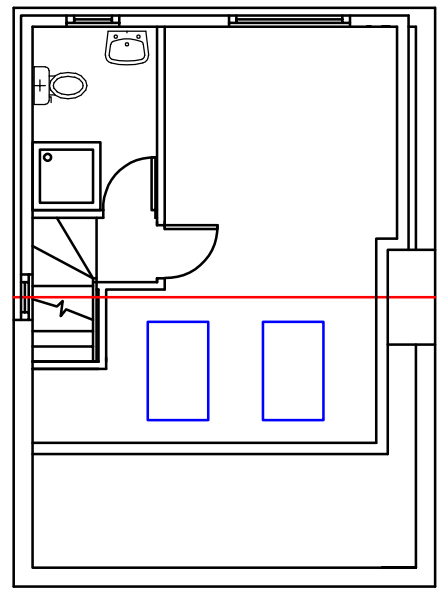

Proposed Second Floor

Proposed Development:

Single Storey Rear Extension and Part First floor rear extension

Site Address:

36 Hayes End Drive
Hayes
UB4 8HD

Revisions:

Rev	Date	Descrtption
A	25/06/2019	
B	22/08/2019	Reduced Width of Proposed RE
C	05/09/2019	Added the Loft ext

Drawing Description:

Proposed Floor Layout

Drawing No:

ART/2019/RE36HE/6MPL REV C

Scale: 1:100
Paper Size: A3
Sheet No: 1 of 5

0 1 2 3 4 5M

ART CONSULTANTS (UK) LTD
113 LONG LANE
STANWELL
TW19 7AL
M:07960071377
E: ARTCONSULTANTSUK@GMAIL.COM