
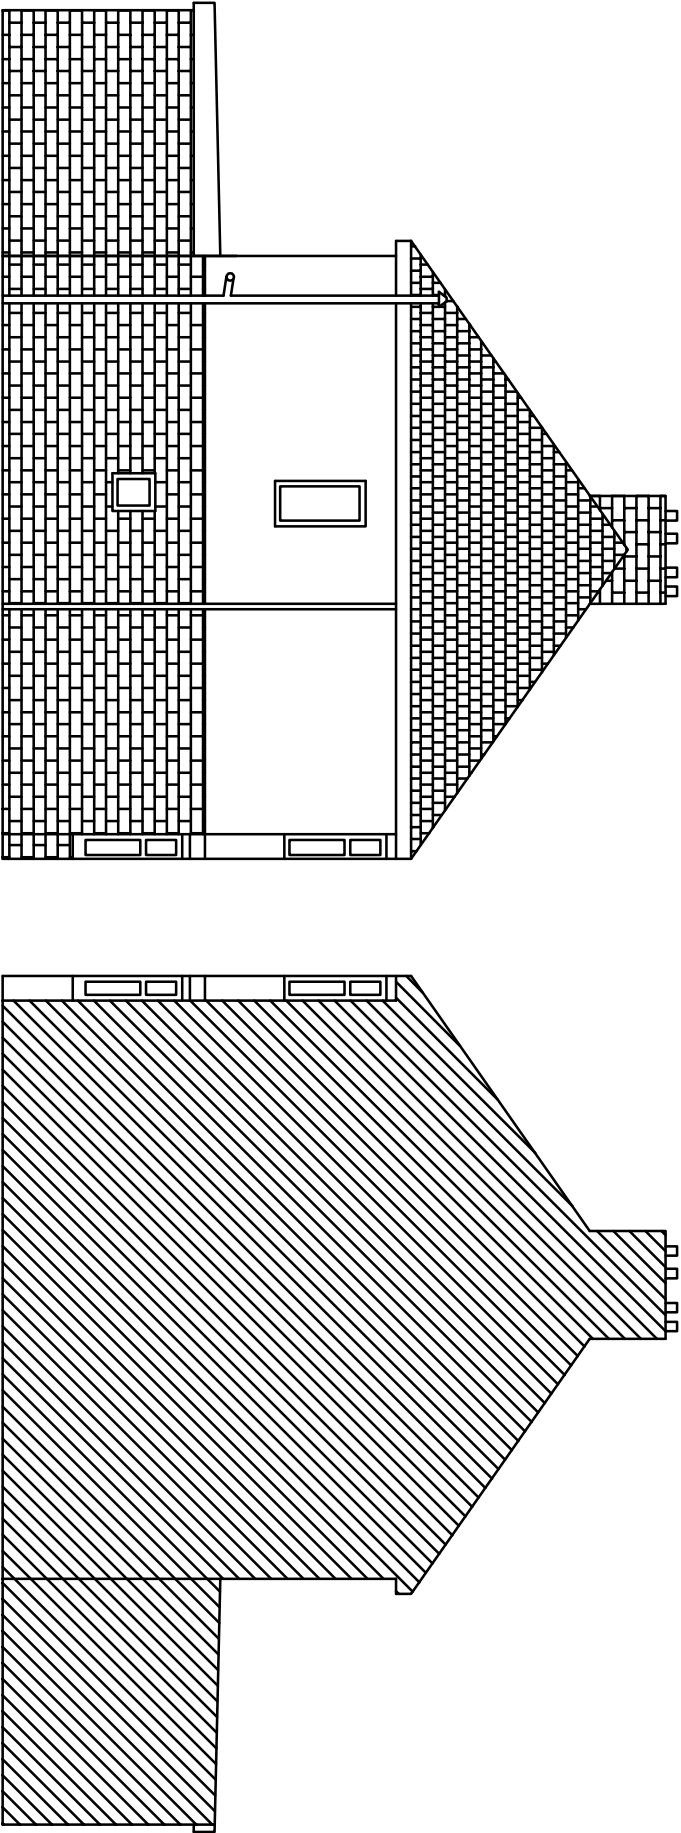
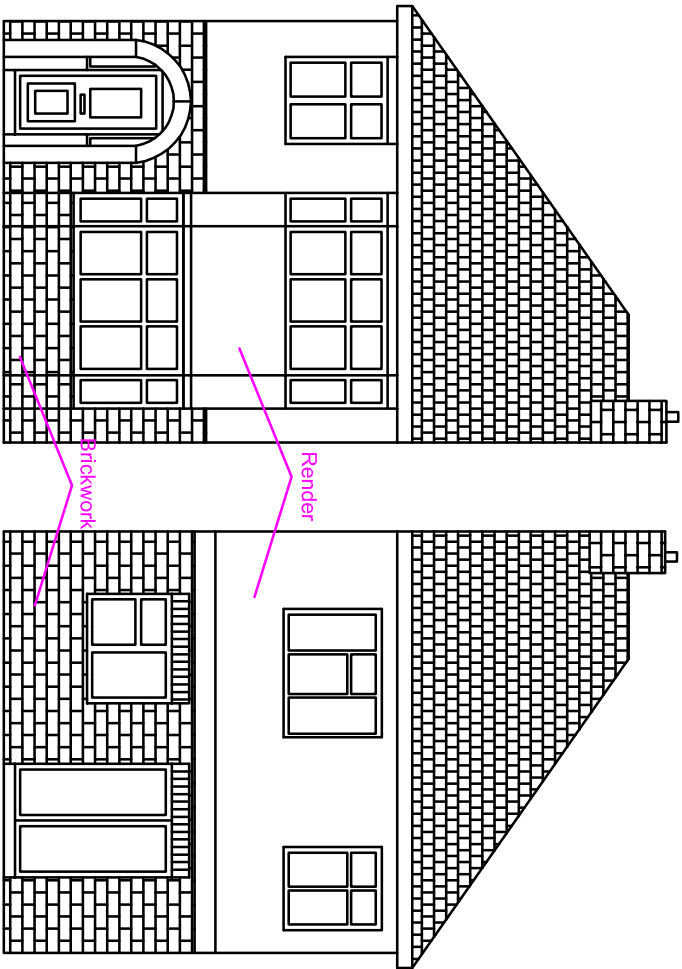


Note: This Drawing is for planning purpose and should not be used for construction.
All dimensions should be confirmed on site and any deviation should be reported back to designer.

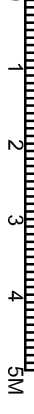

<u>Proposed Development:</u> First floor rear extension and Detached Outbuilding	<u>Site Address:</u> 36 Hayes End Drive Hayes UB4 8HD	<u>Revisions:</u> <table><tr><th>Rev</th><th>Date</th><th>Description</th></tr><tr><td>A</td><td>07/01/2019</td><td></td></tr><tr><td></td><td></td><td></td></tr><tr><td></td><td></td><td></td></tr><tr><td></td><td></td><td></td></tr><tr><td></td><td></td><td></td></tr></table>	Rev	Date	Description	A	07/01/2019														<u>Drawing Description:</u> Existing and Proposed Layout <u>Drawing No:</u> ART/2019/DS36HE/EE	Scale: 1:100 Paper Size: A3 Sheet No: 2 of 5 	ART CONSULTANTS (UK) LTD 113 LONG LANE STANWELL TW19 7AL M:07960071377 E: ARTCONSULTANTSUK@GMAIL.COM
Rev	Date	Description																					
A	07/01/2019																						