




Note: This Drawing is for planning purpose and should not be used for construction.
All dimensions should be confirmed on site and any deviation should be reported back to designer.

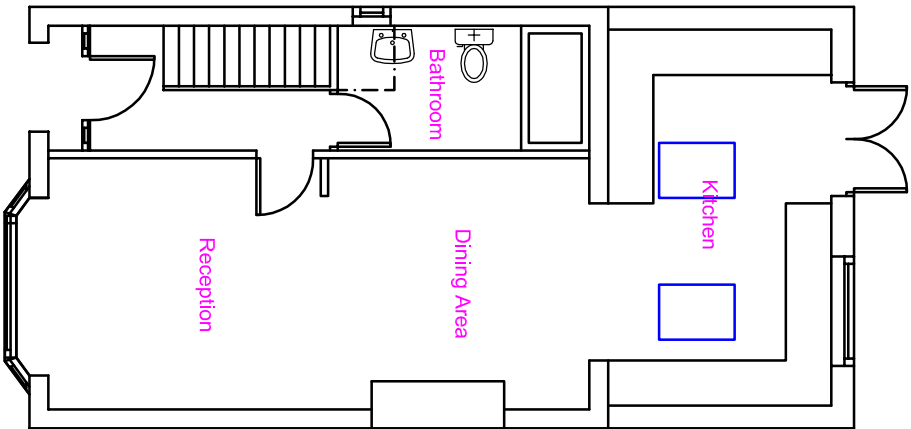


Existing Ground Floor

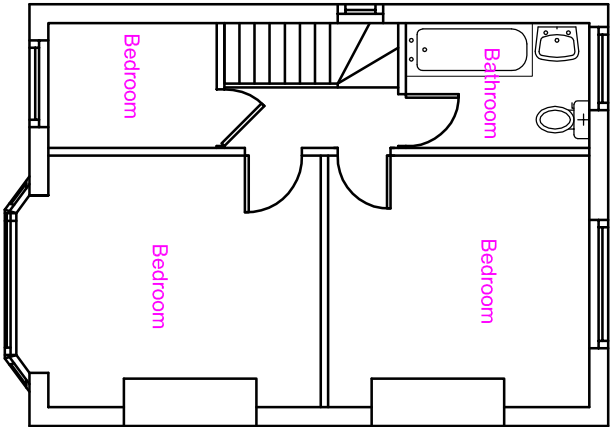


Existing First Floor

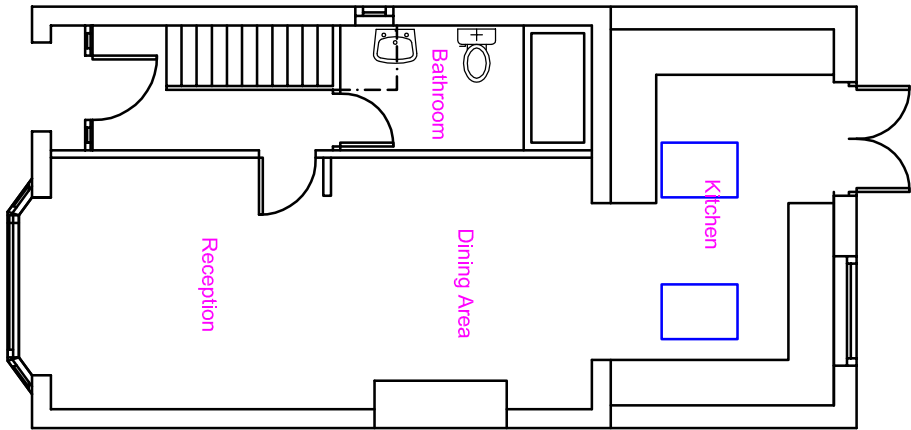

Proposed Ground Floor

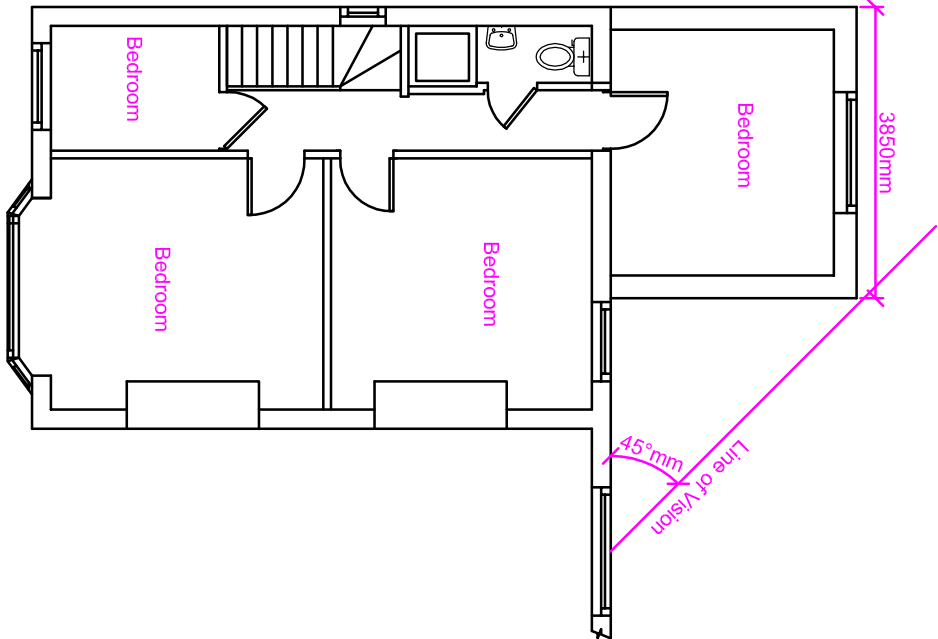

Proposed First Floor

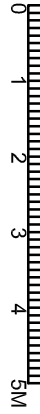Proposed Development: First floor rear extension and Detached Outbuilding			Site Address: 36 Hayes End Drive Hayes UB4 8HD																				
Revisions: <table><thead><tr><th>Rev</th><th>Date</th><th>Description</th></tr></thead><tbody><tr><td>A</td><td>07/01/2019</td><td></td></tr><tr><td></td><td></td><td></td></tr><tr><td></td><td></td><td></td></tr><tr><td></td><td></td><td></td></tr><tr><td></td><td></td><td></td></tr></tbody></table>			Rev	Date	Description	A	07/01/2019														Drawing Description: Existing and Proposed Floor Layout Drawing No: ART/2019/DS36HE/ELPL		
Rev	Date	Description																					
A	07/01/2019																						
			Scale: 1:100 Paper Size: A3 Sheet No: 1 of 5																				
ART CONSULTANTS (UK) LTD 113 LONG LANE STANWELL TW19 7AL M:07960071377 E:ARTCONSULTANTSUK@GMAIL.COM																							