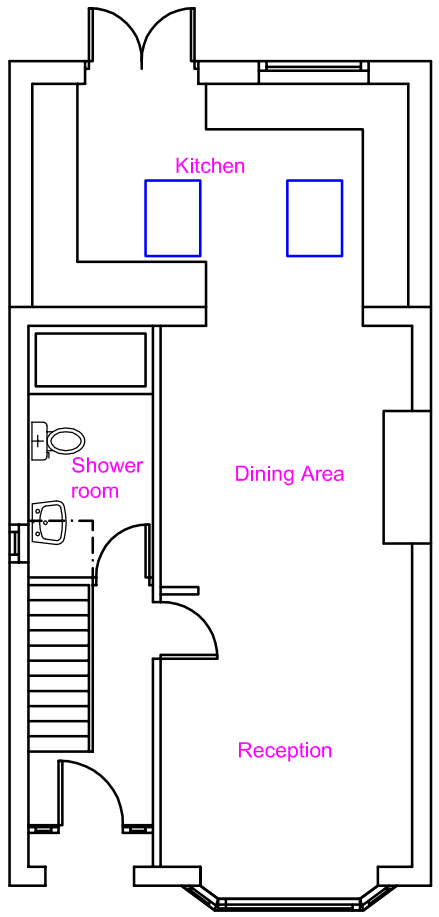
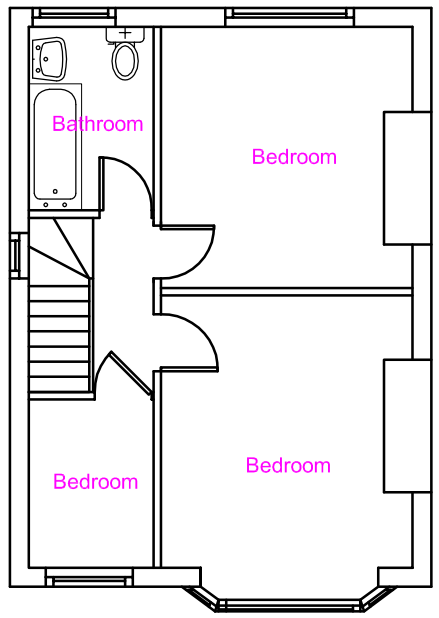
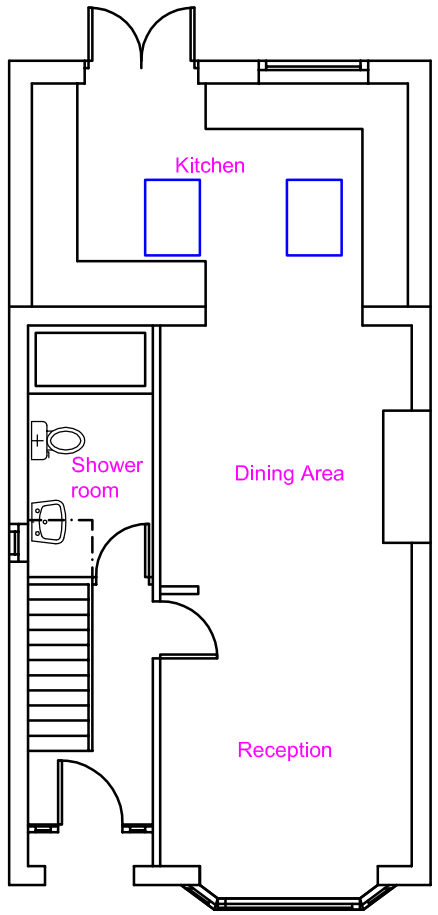
Note: This Drawing is for planning purpose and should not be used for construction.
All dimensions should be confirmed on site and any deviation should be reported back to designer.



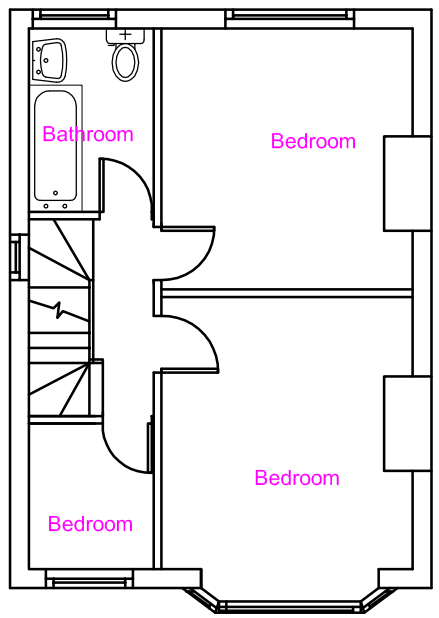

Existing Ground Floor



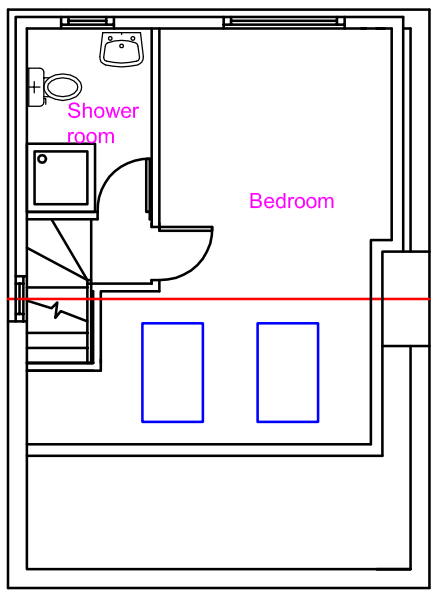

Existing First Floor




Proposed Ground Floor




Proposed First Floor




Proposed Second Floor

**Proposed Development:**

Loft Extension

**Site Address:**

36 Hayes End Drive
Hayes
UB4 8HD

Revisions:

| Rev | Date | Descrpton |
|---|---|---|
| A | 02/01/2019 | |
| | | |
| | | |
| | | |

**Drawing Description:**

Existing and Proposed Floor Layout

**Drawing No:**

ART/2018/LE26HE/ELPL

Scale: 1:100
Paper Size: A3
Sheet No: 1 of 4

0 1 2 3 4 5M

ART CONSULTANTS (UK) LTD
113 LONG LANE
STANWELL
TW19 7AL
M:07960071377
E: ARTCONSULTANTSUK@GMAIL.COM