

Note: This Drawing is for planning purpose and should not be used for construction.
All dimensions should be confirmed on site and any deviation should be reported back to designer.

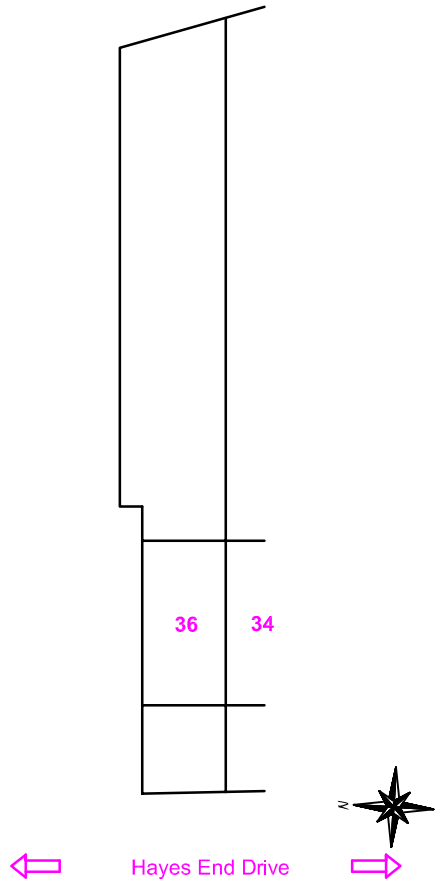

Site Plan@
1:500

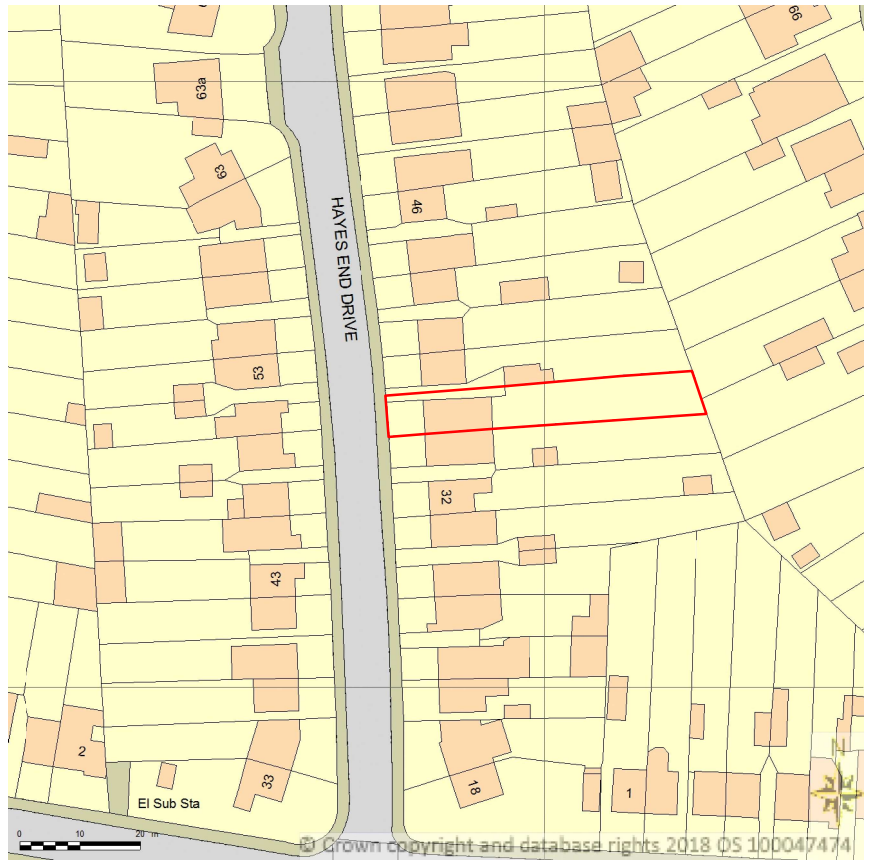

Location Plan@
1:1250

Proposed Development: Loft Extension	**Site Address:** 36 Hayes End Drive Hayes UB4 8HD	Revisions: Rev / Date / Description A / 02/01/2019	**Drawing Description:** Site plan & Location Plan **Drawing No:** ART/2018/LE26HE/SPLP	Scale: 1:500, 1:1250 Paper Size: A3 Sheet No: 4 of 4 1:500 0 5 10 15 20M 1:1250 0 25 50M	ART CONSULTANTS (UK) LTD 113 LONG LANE STANWELL TW19 7AL M:07960071377 E: ARTCONSULTANTSUK@GMAIL.COM