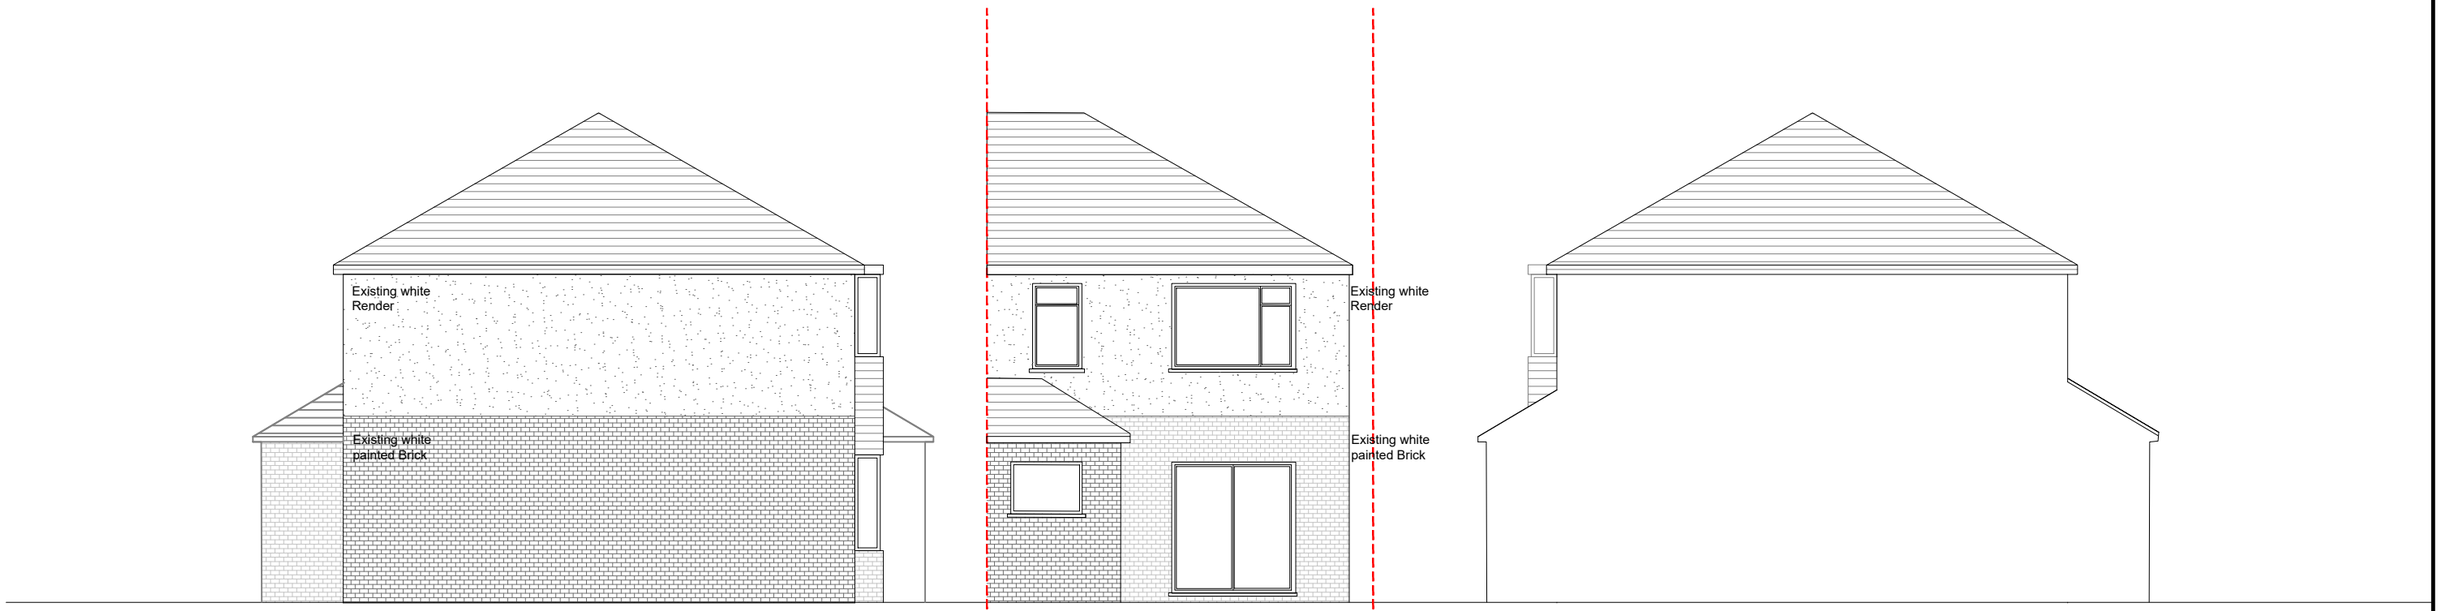

EXISTING NORTH ELEVATION

EXISTING REAR ELEVATION

EXISTING SOUTH ELEVATION

0 1 2m 3 4 5m
Scale

Rev	Description	Date	By

Project Title

41 Windsor Avenue
Hillingdon
UB10 9AT

Drawing Title

EXISTING ELEVATIONS

Date	Scale	Drawn
SEP-25	1:50@A3	AS
Job No.	Dwg No.	Rev.
	PL-02	