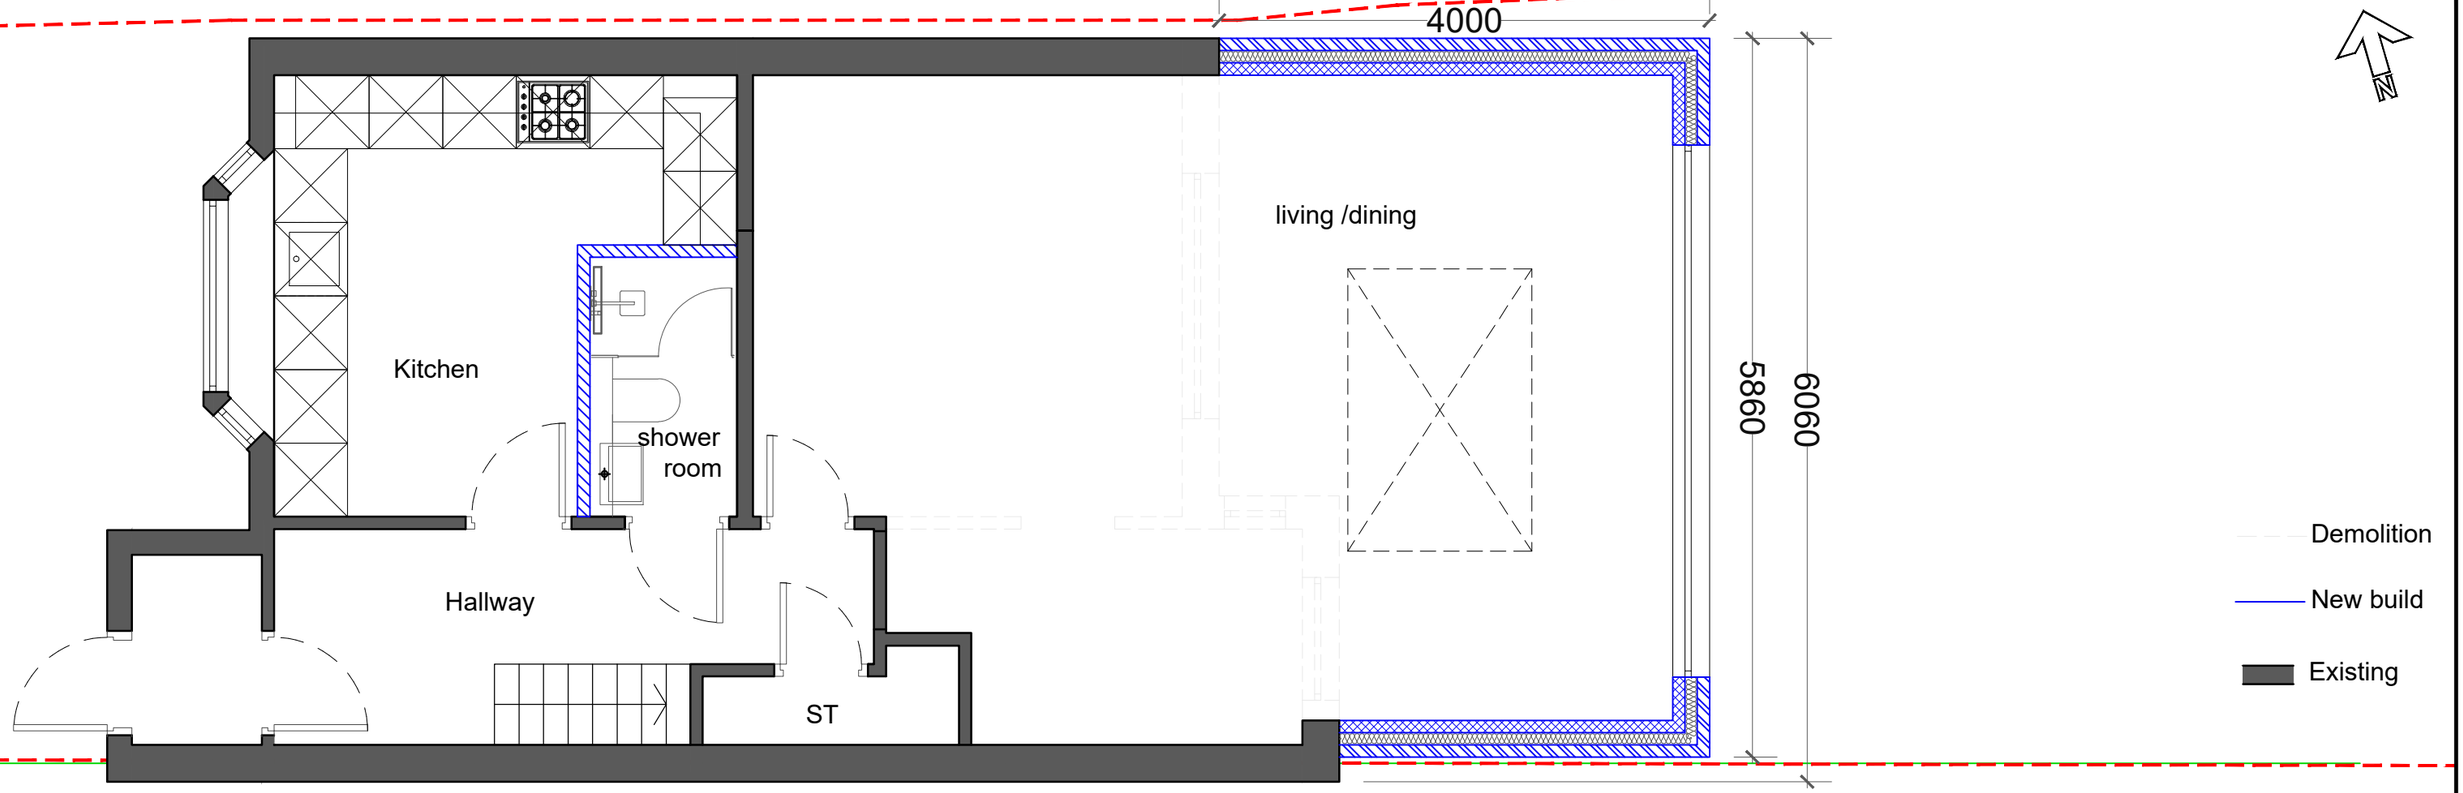

PROPOSED GROUND FLOOR PLAN

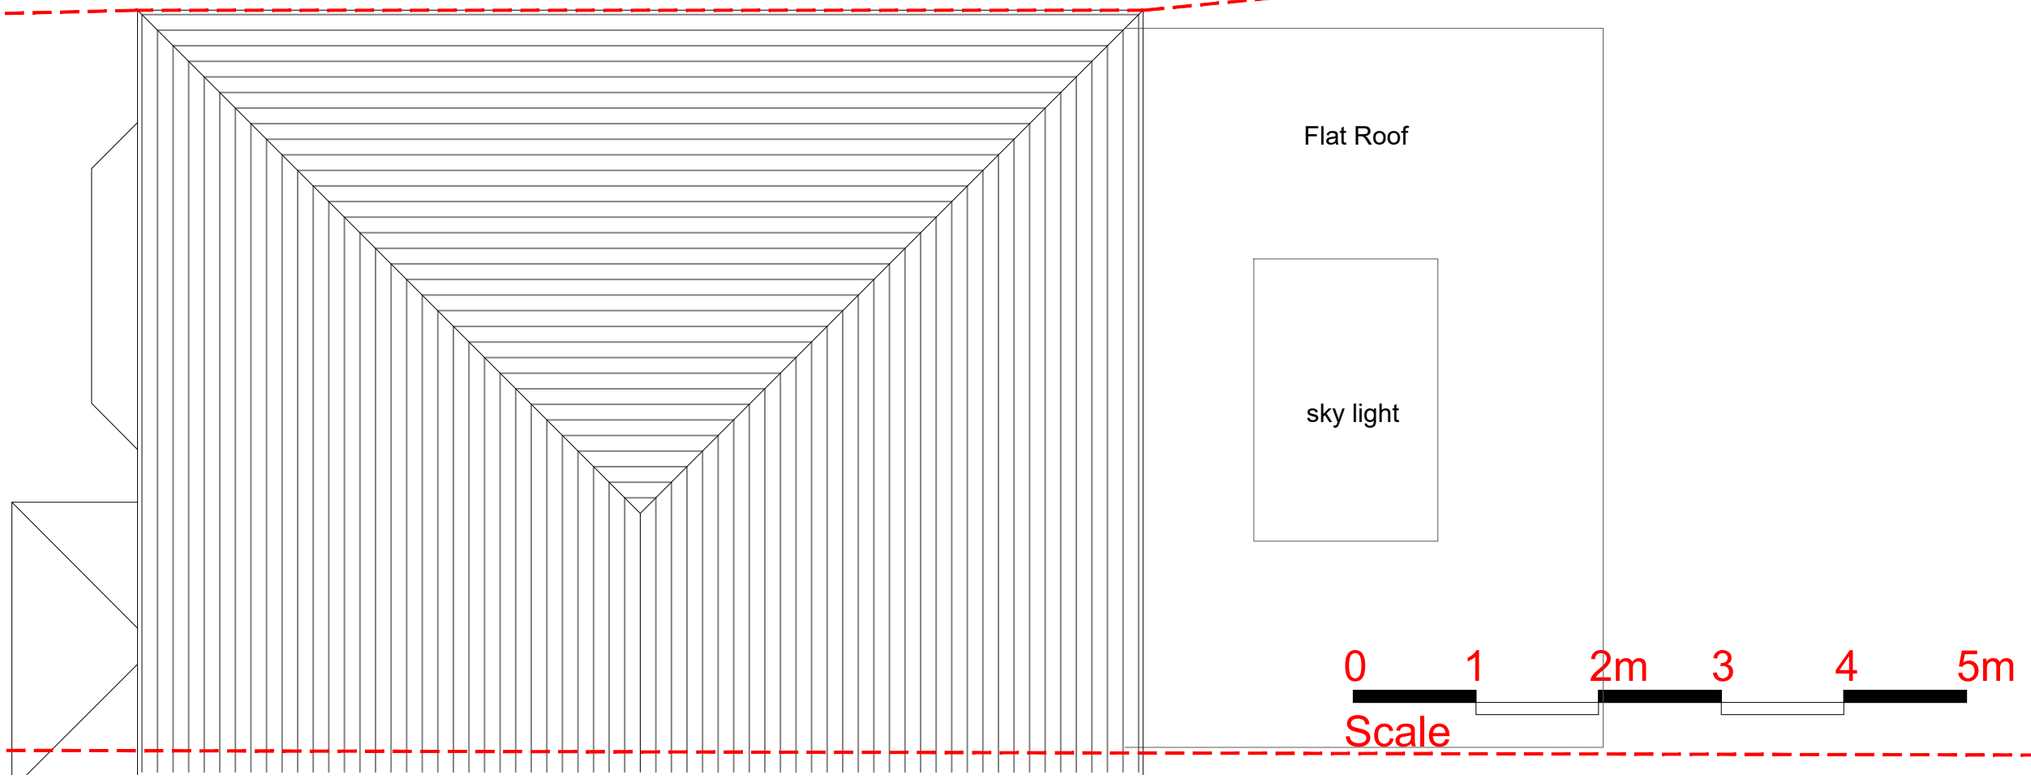

PROPOSED ROOF PLAN

Rev	Description	Date	By

Project Title

41 Windsor Avenue
Hillingdon
UB10 9AT

Drawing Title

PROPOSED PLANS

Date	Scale	Drawn
SEP-25	1:50@A3	AS
Job No.	Dwg No.	Rev.
	PL-03	