




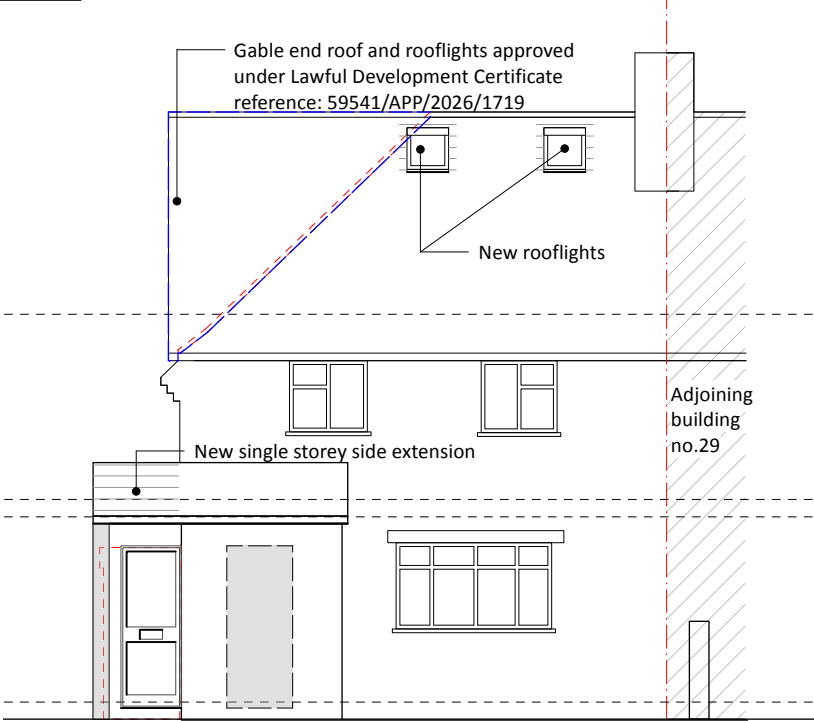


1 NORTH

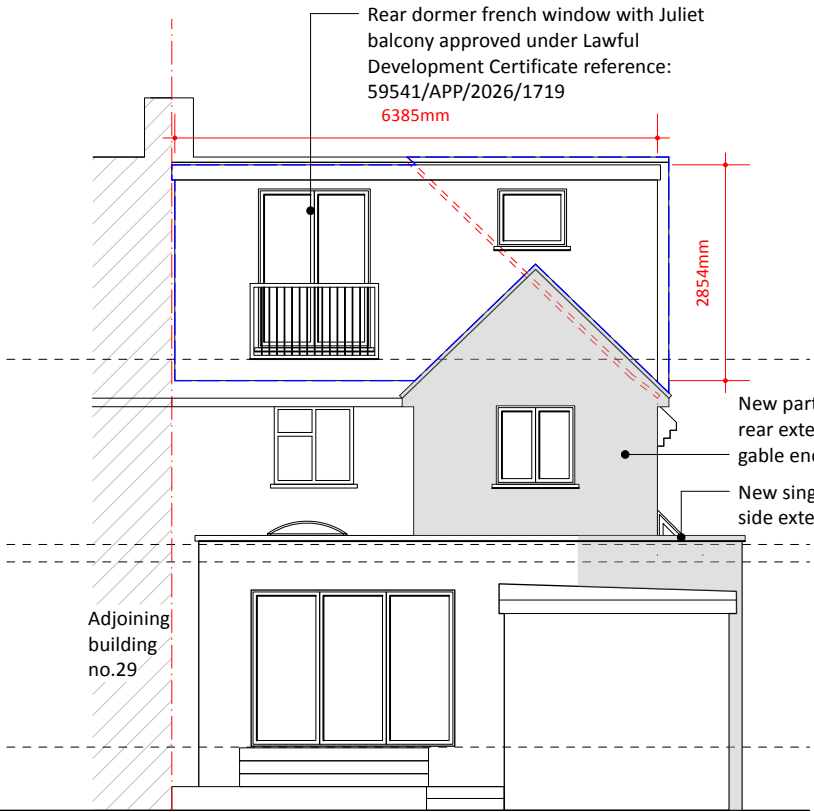

3 SOUTH

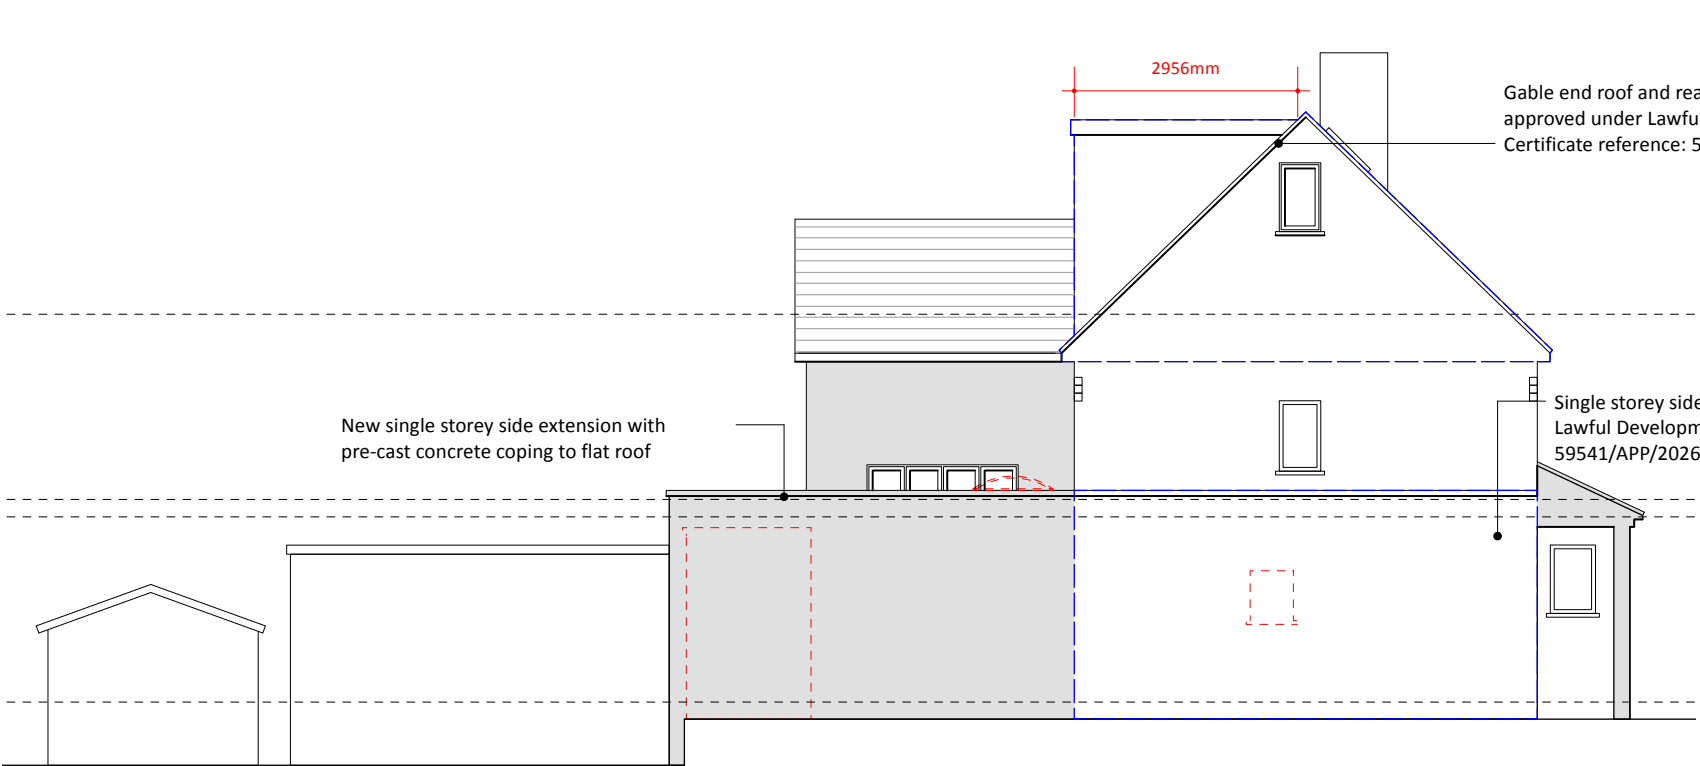

2 EAST

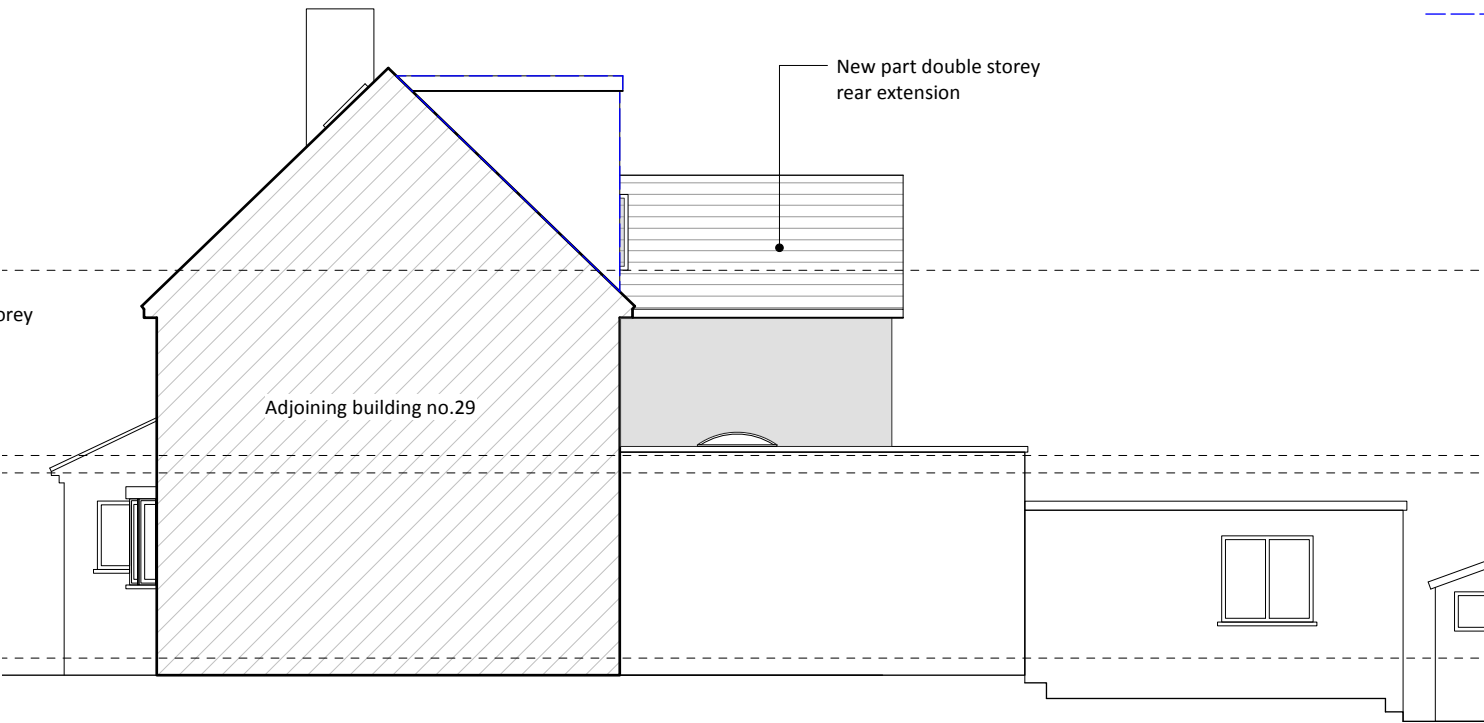

4 WEST

Gable end roof and rear dormer window approved under Lawful Development Certificate reference: 59541/APP/2026/1719

Single storey side extension approved under Lawful Development Certificate reference: 59541/APP/2026/1719

- General Notes
1. New work shown shaded
 2. Demolition shown dotted
 3. W: Wardrobe
Cpbd: Cupboard
RLA: Roof lantern above
RL: Roof light/lantern below
 4. All dimensions are indicative and in mm
 5. If shown levels indicated in red dotted
 6. Approved application reference: 59541/APP/2026/1719

ISSUE	DATE	REVISION
-------	------	----------

HOUSE HOLDER

PROJECT
28 Breakspear Road, Ruislip HA4 7QZ

CLIENT
Mr and Mrs Mistry

DRAWING
PROPOSED ELEVATIONS

STONES
ARCHITECTS

All rights described in chapter IV of the copyright designs & patents act 1988 have been asserted. This drawing must not be scaled; only figured dimensions should be used. Check and verify all dimensions on site prior to commencing any work. Any discrepancies should be reported to the Architects immediately.

PROJECT #	2026.021	DWG #	REV
DATE	10/09/2026		
SCALE	1:100		
DRAWN	FA	CHKD	JC

Stones Architects Ltd
50 Coldharbour Lane Hayes Middlesex UB3 3EP
t 020 8969 0000 e mail@stonesarchitects.co.uk w stonesarchitects.co.uk