



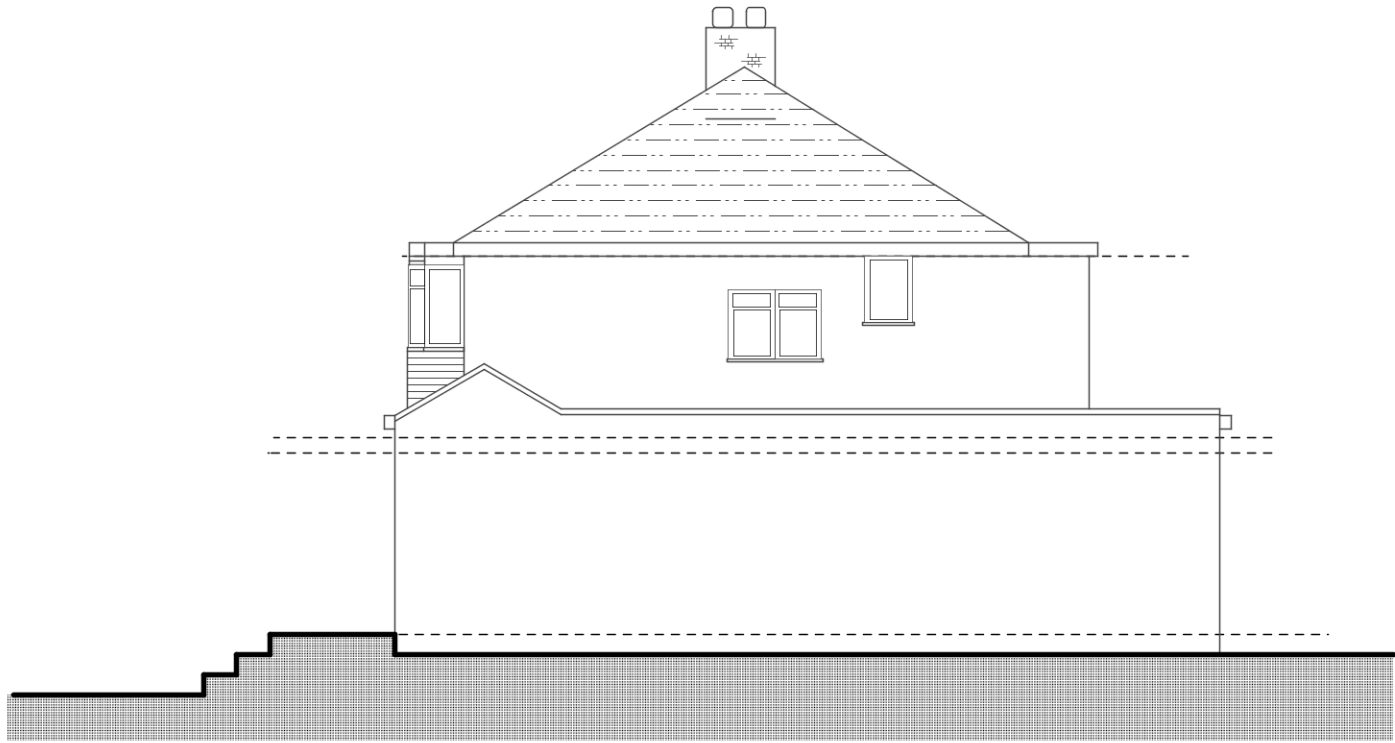

SIDE ELEVATION

- ROOF - Plain red/brown roof tiles
- WALLS - Front - Ground floor facing brickwork
First floor render painted cream
Rear - Render painted cream
- WINDOWS - White frame UPVc double glazed
- DOORS - White frame UPVc double glazed
- RWP & GUTTERS - UPVc black

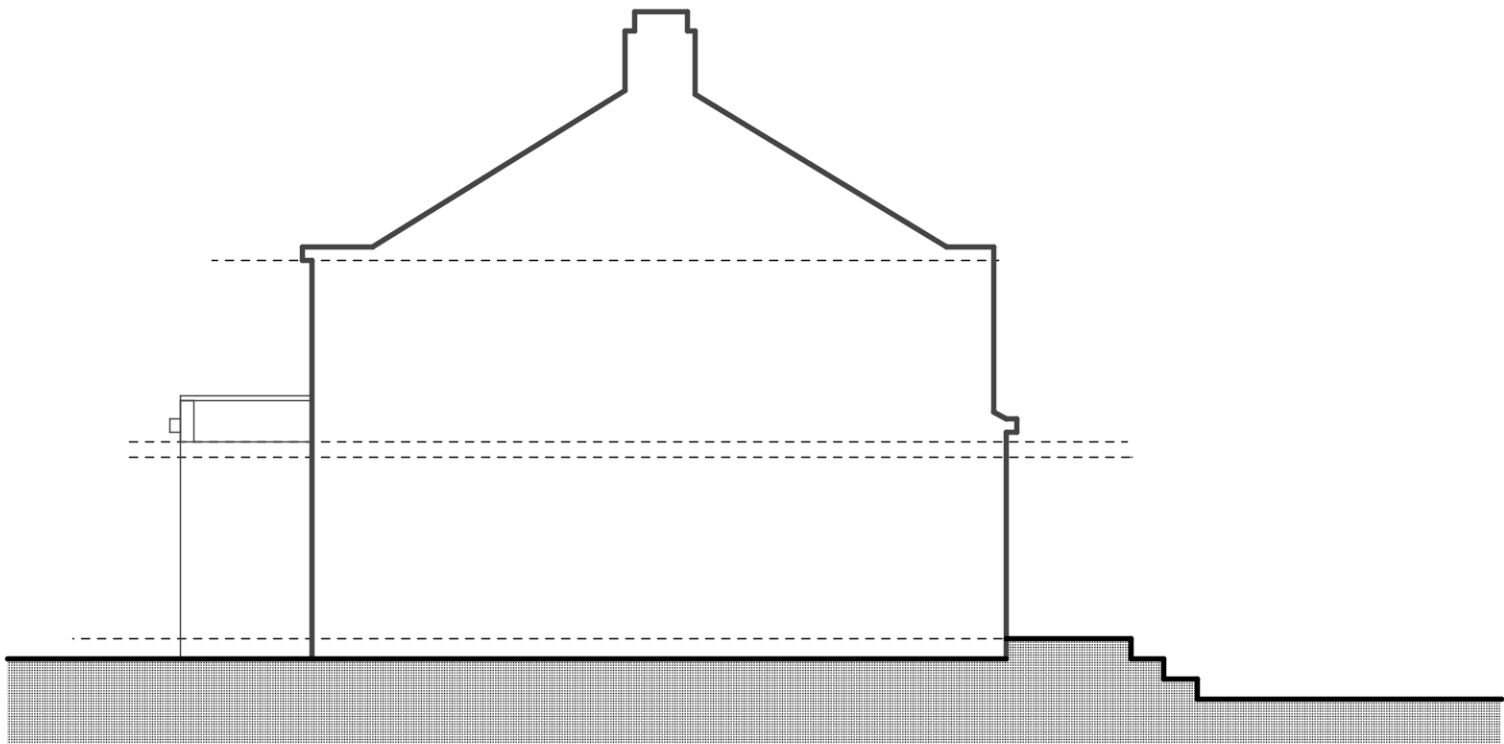

SIDE ELEVATION

EXISTING

ELEVATIONS