


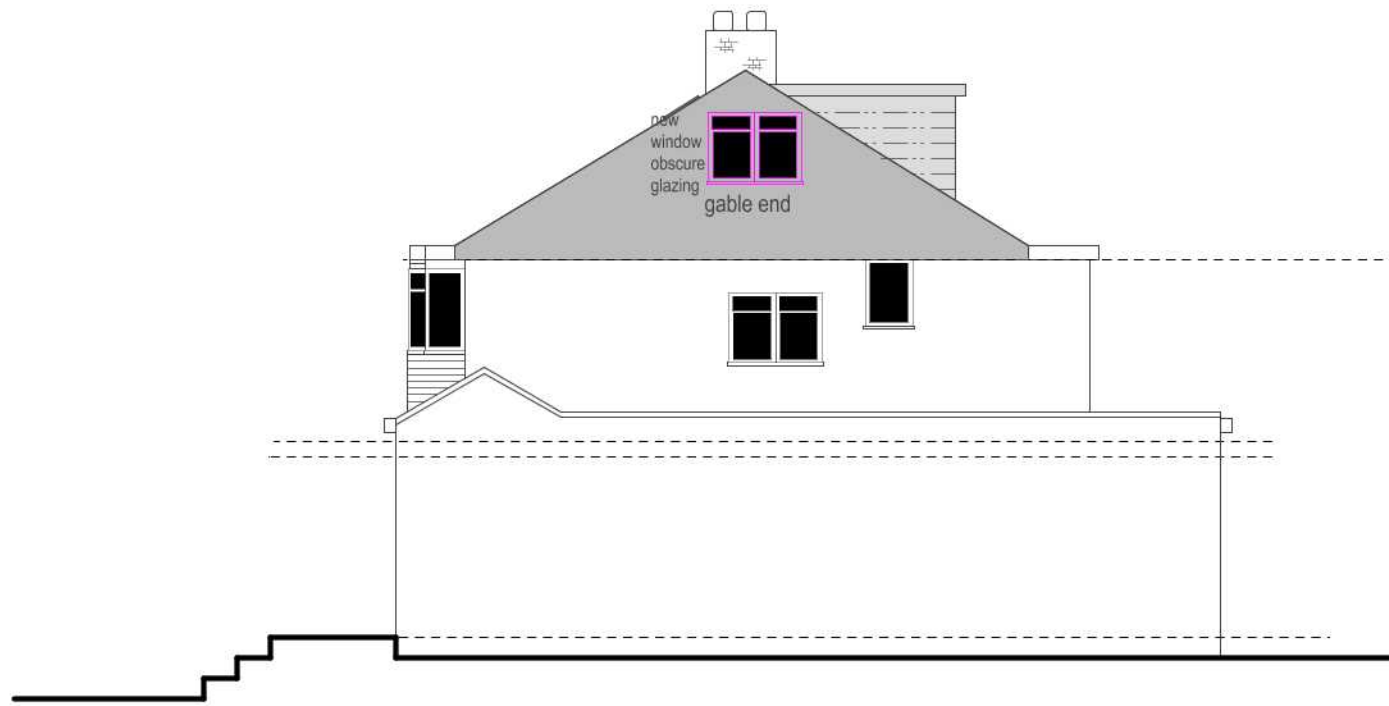

SIDE ELEVATION

GENERAL - New materials used in exterior work to match existing.

- WALLS** - To be render painted cream to match existing
- WINDOWS** - All new windows to be double glazed, profile to match existing + set within opening to match existing.
- **Side windows to be obscure glazing, top opening to be 1.7m from FFL.**
- ROOFLIGHTS** 'Velux' or similar.
Projection to be max. 150mm beyond the plane of the roof-slope & flat roof.

RWP & GUTTERS

- to be UPVc black to match existing.

EAVES

- Detail to match existing, ie height of fascia & soffit width + colour of soffit and fascia

DORMER

- Dormer to be lower than top of existing roof ridge. & 1000mm from original roof slope outermost edge of the eaves.
- External face including side cheeks to be grey slate tiles, colour to match main roof tiles.

ROOF


- **FLAT ROOF** - GRP grey/green colour
- **MAIN ROOF GABLE END** - Plain red/brown roof tiles
Tile type, size & colour to match existing.

PROPOSED WORK SHADED.

Proposed rear dormer - Volume


$$\frac{2.7\text{m (w)} \times 5.3\text{m (lg)} \times 1.6\text{ (h)}}{2} = 12 \text{ m}^3$$

$$\text{Total dormer extension} = 12 \text{ m}^3$$

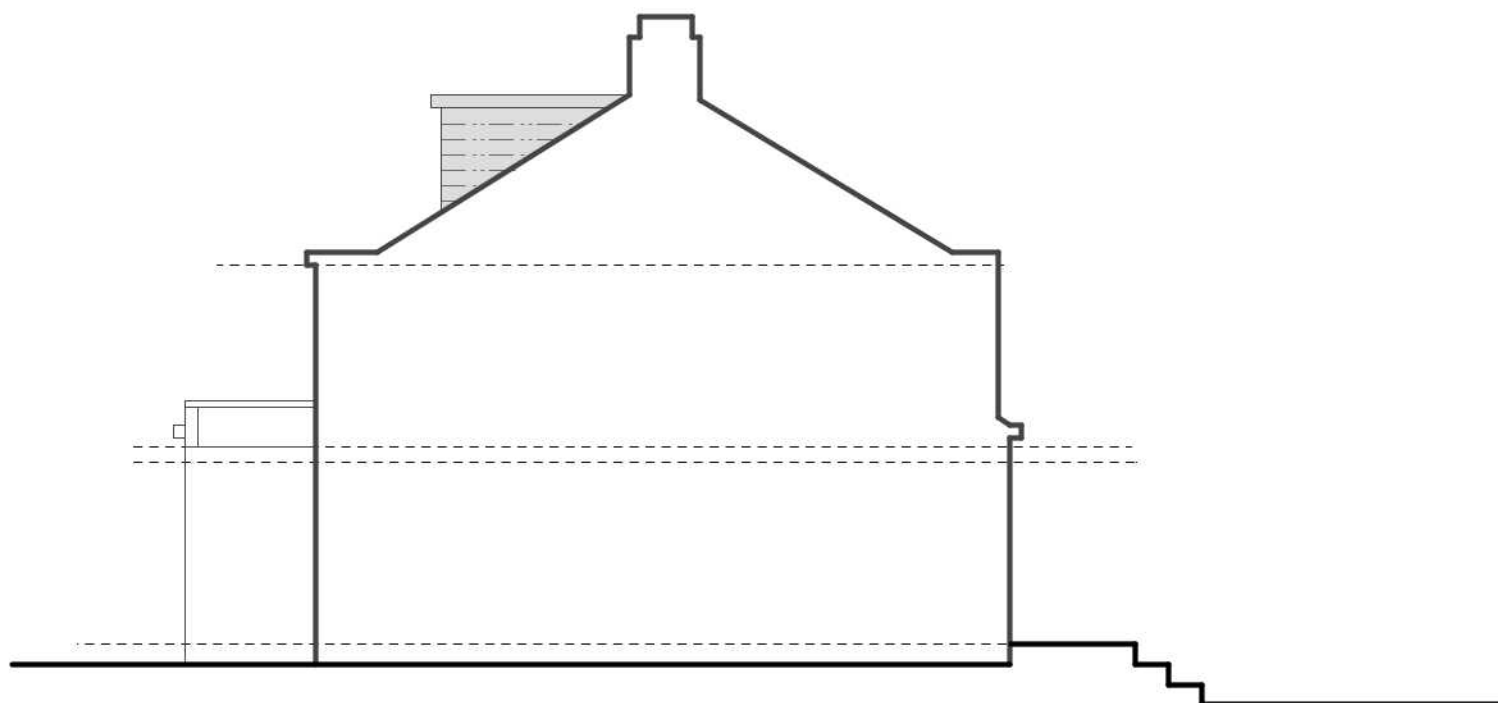

SIDE ELEVATION

PROPOSED
ELEVATIONS

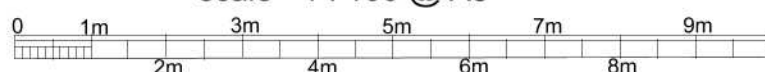

All dimensions to be checked on site.	project	date	dwg. no.	rev.
© SSK architects owns the copyright of this drawing which must not be reproduced in whole or part without the written permission.	34 Fore Street, Pinner, HA5 2HY	24/07/20	12	