



34, Fore Street, Eastcote, Hillingdon, HA5 2HY




1

00 - Location plan



1 : 1250

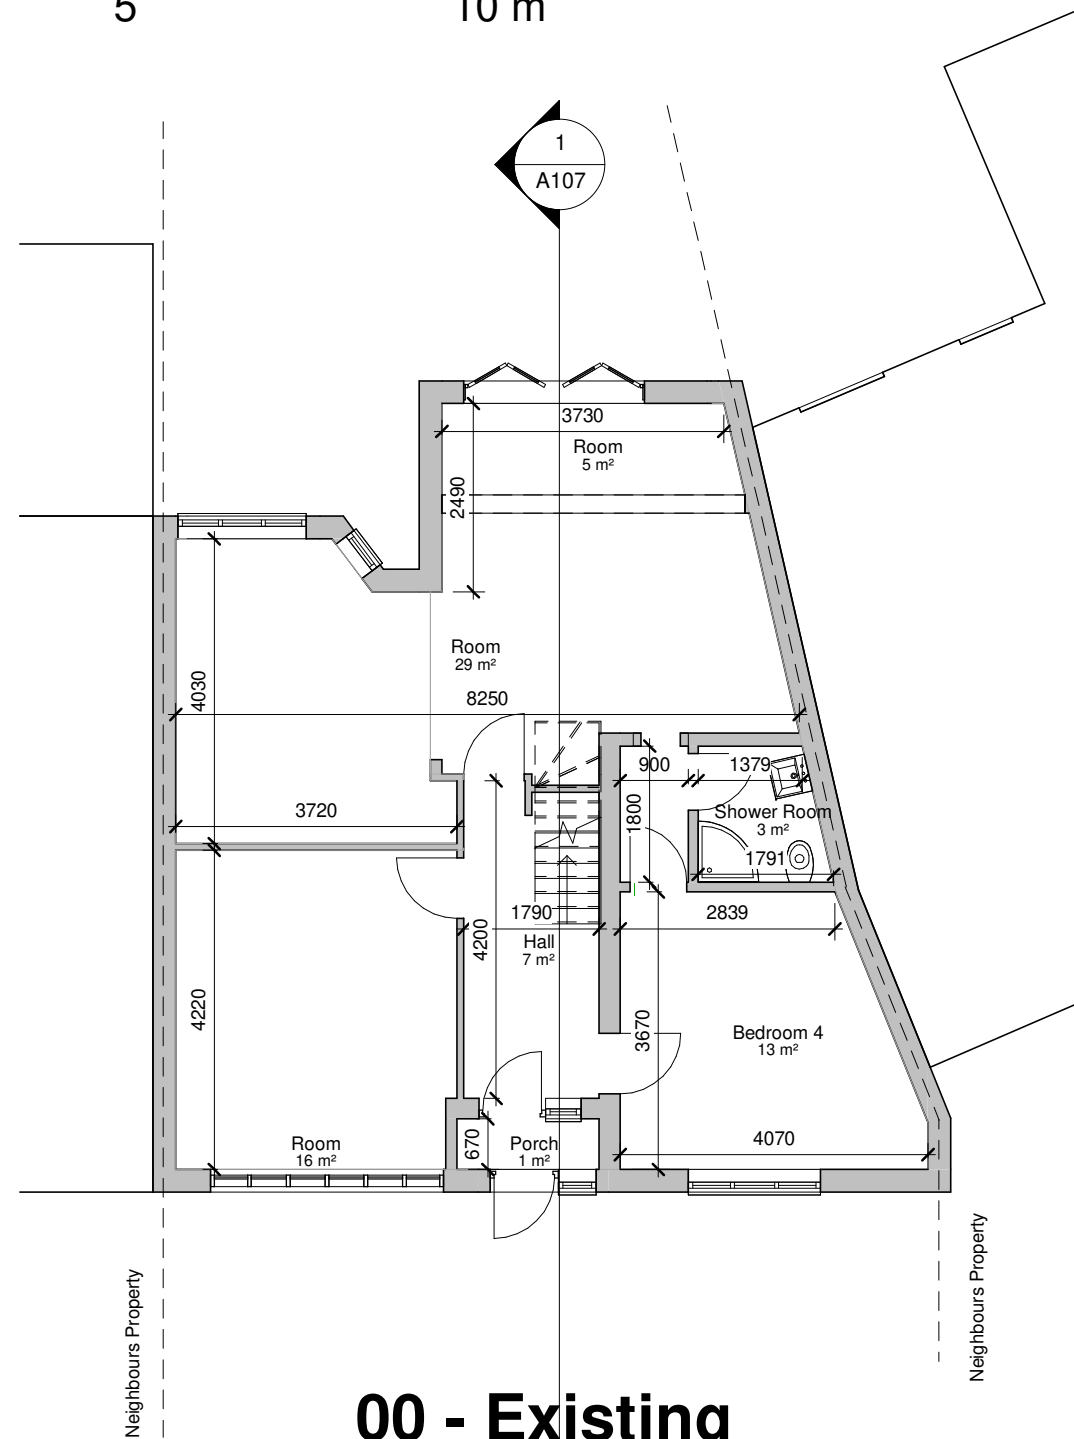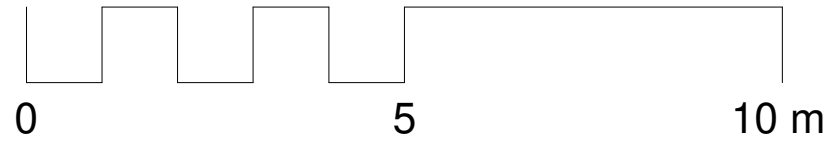


00 - Existing
1 : 100

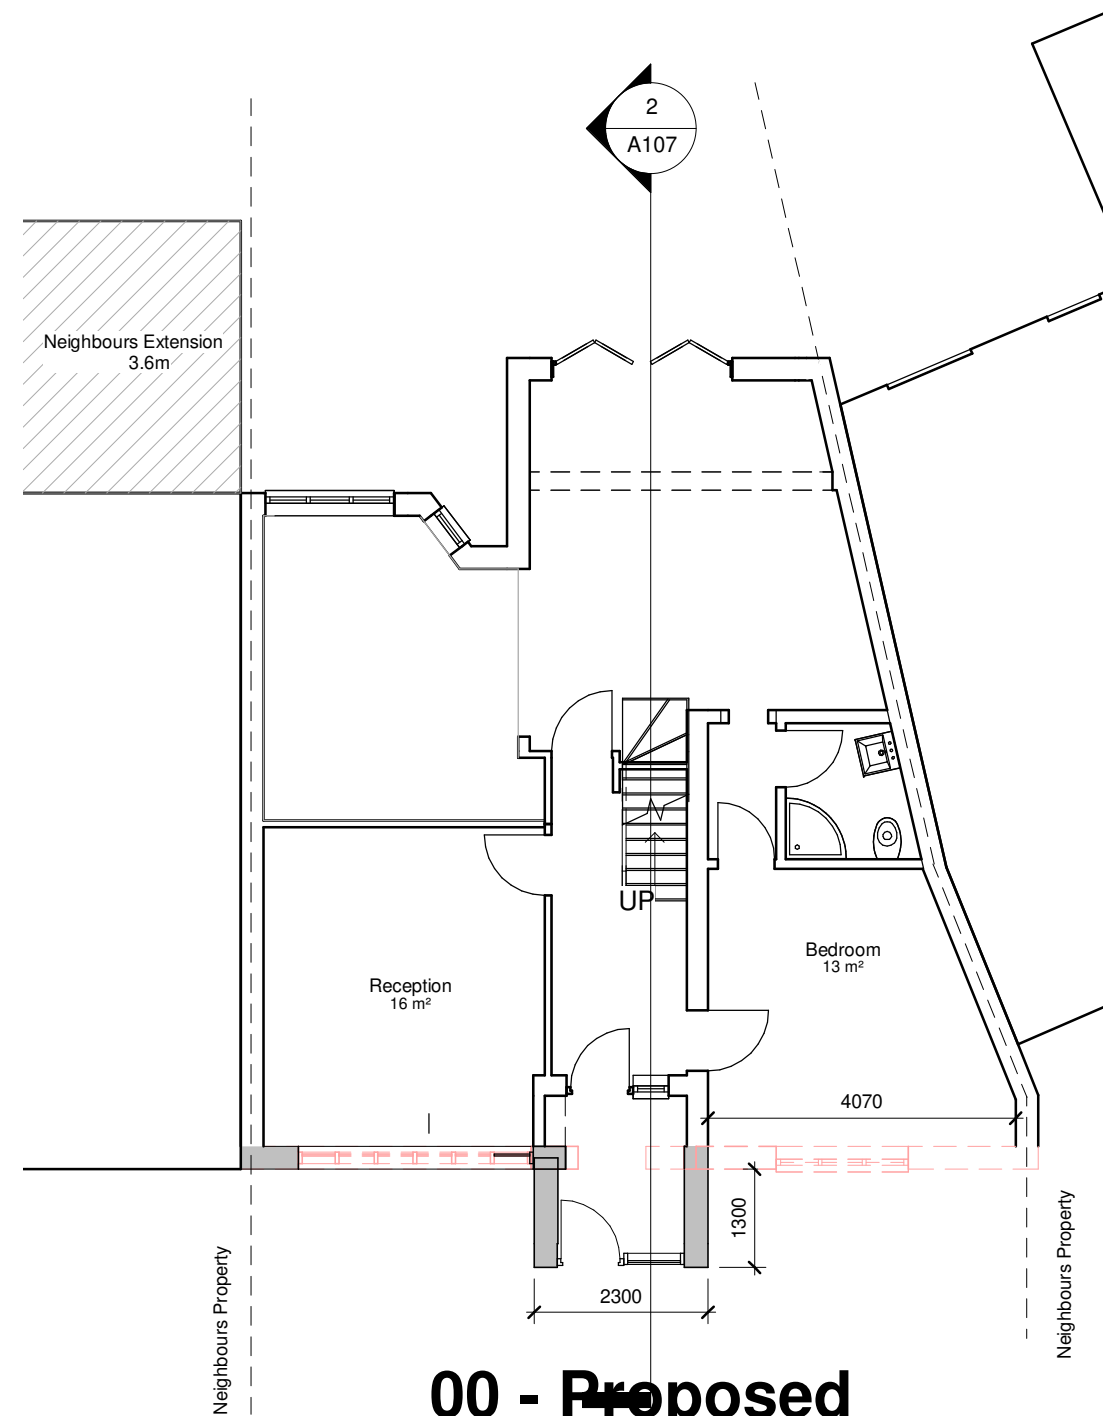



00 - Proposed
1 : 100

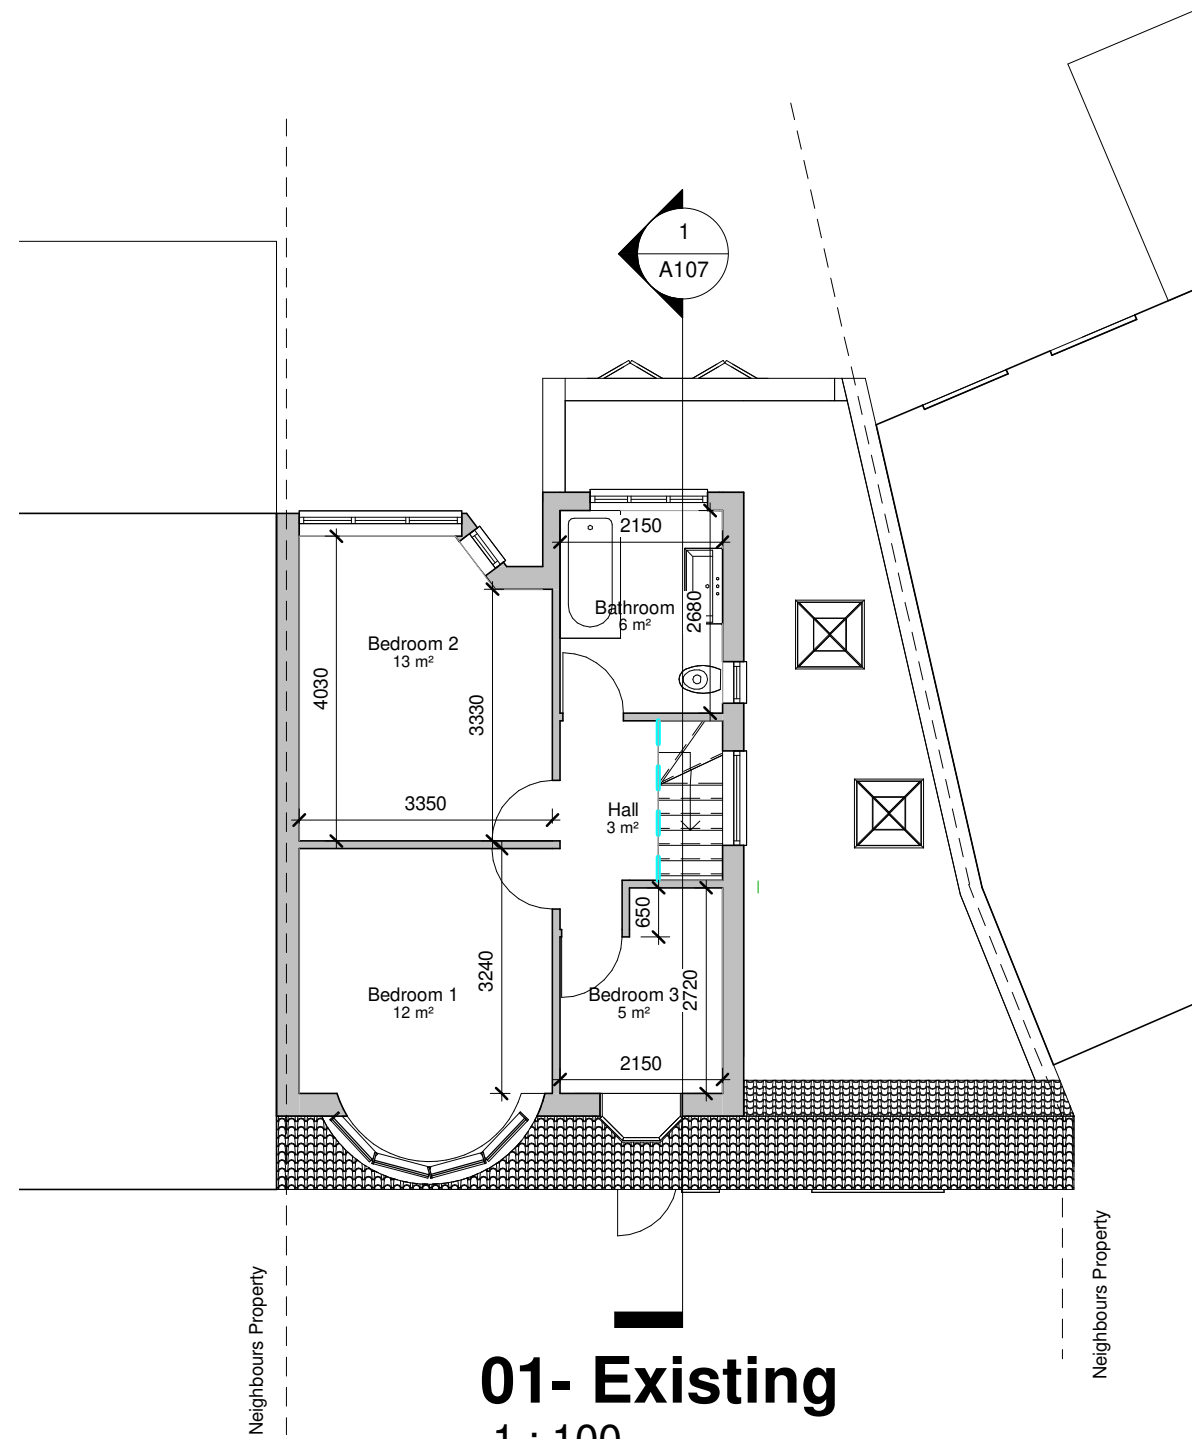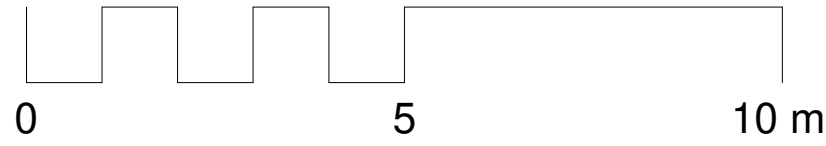


01- Existing
1 : 100

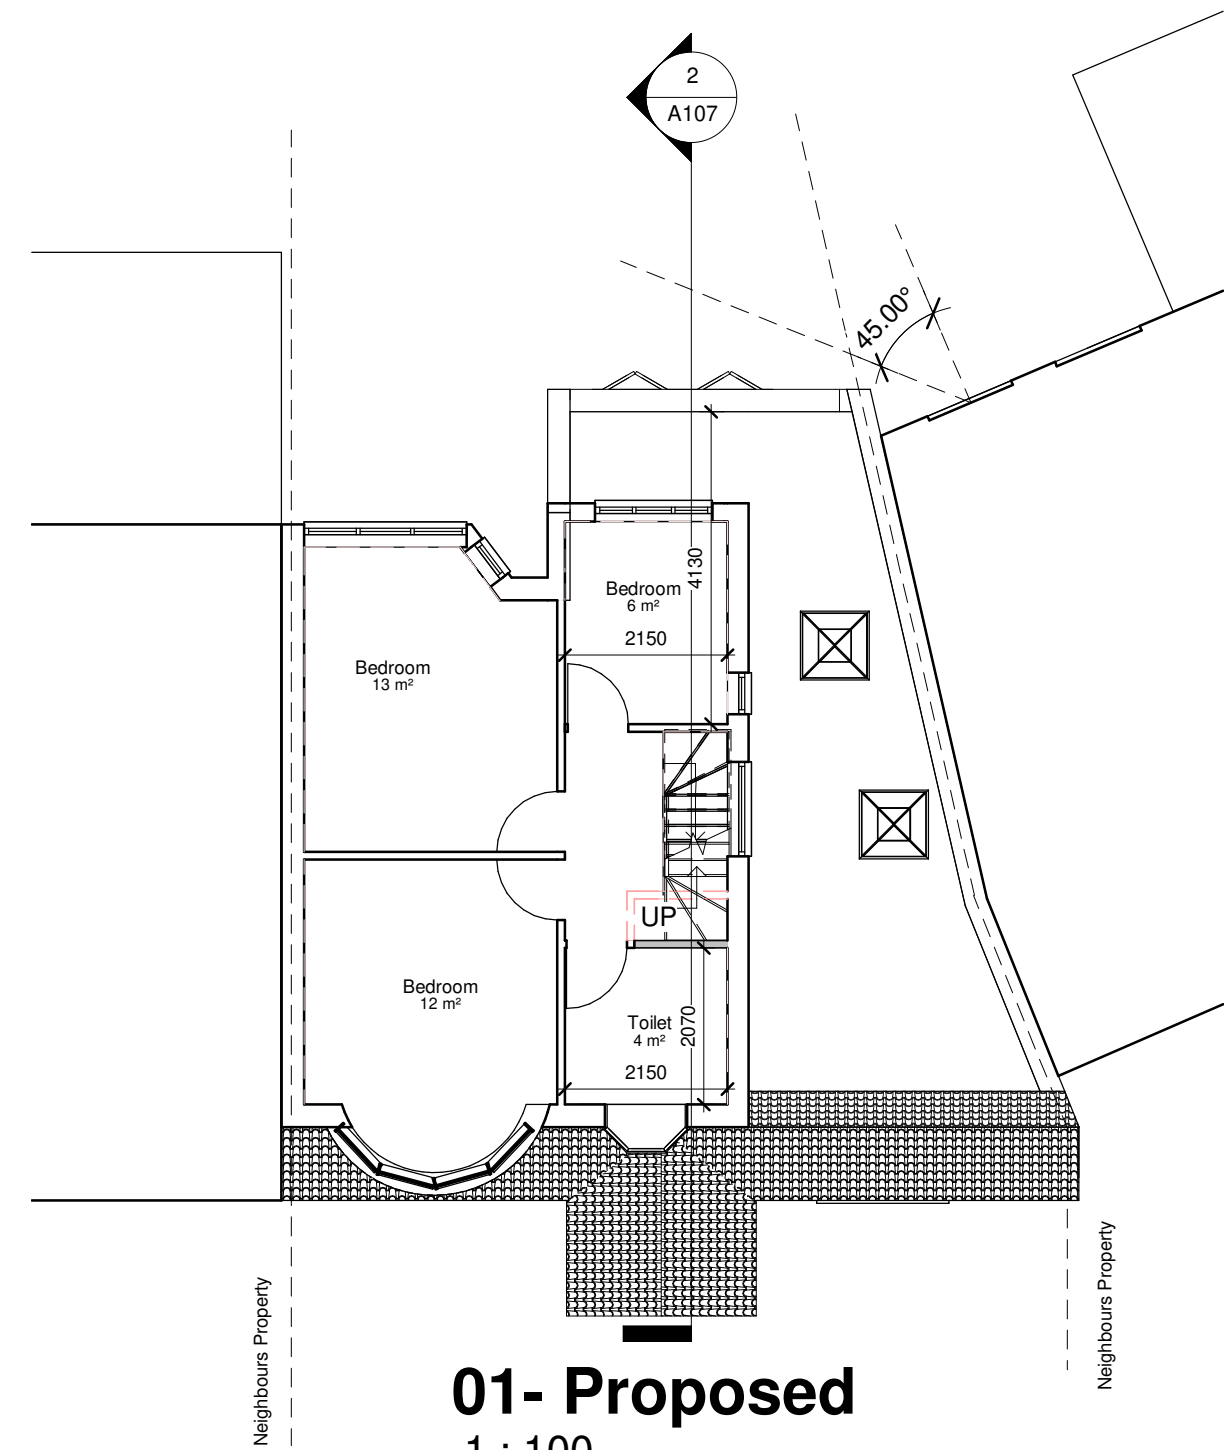



01- Proposed
1 : 100

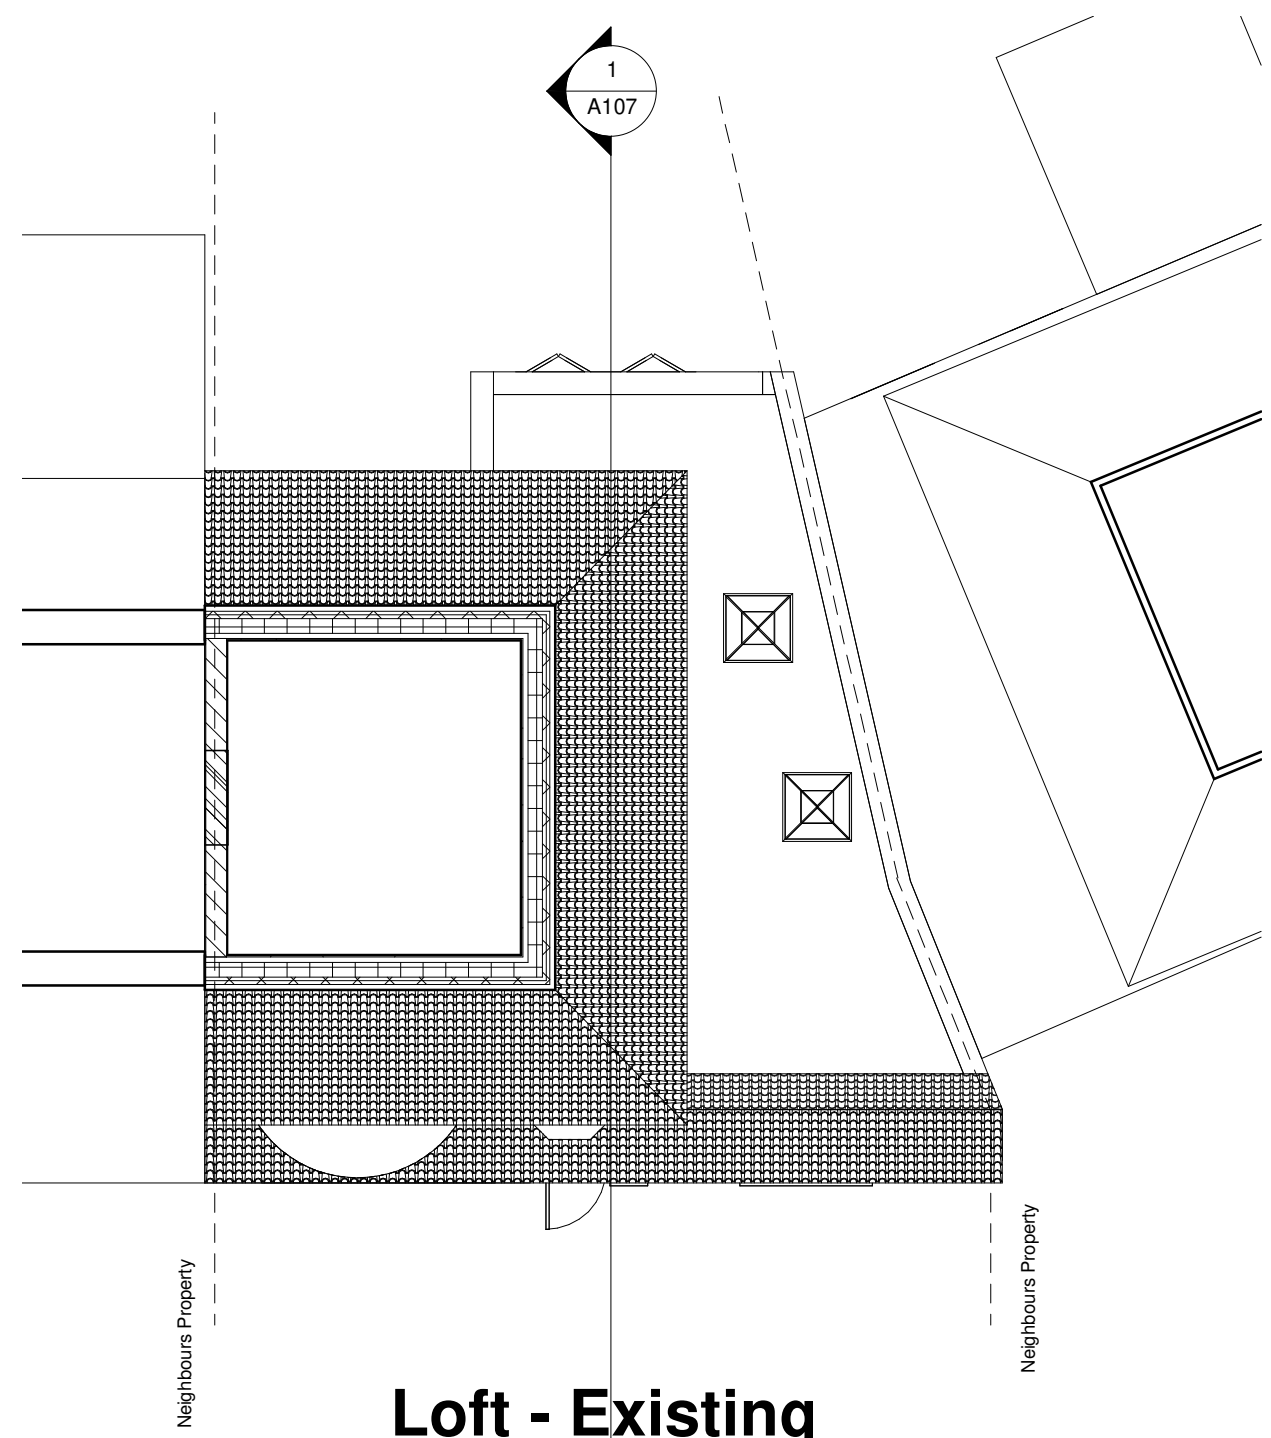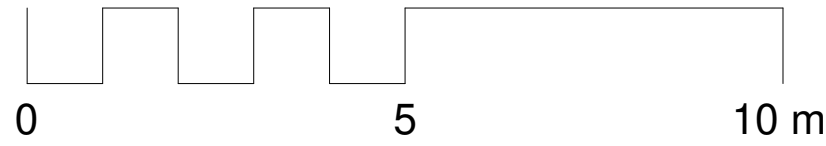


Loft - Existing
1 : 100

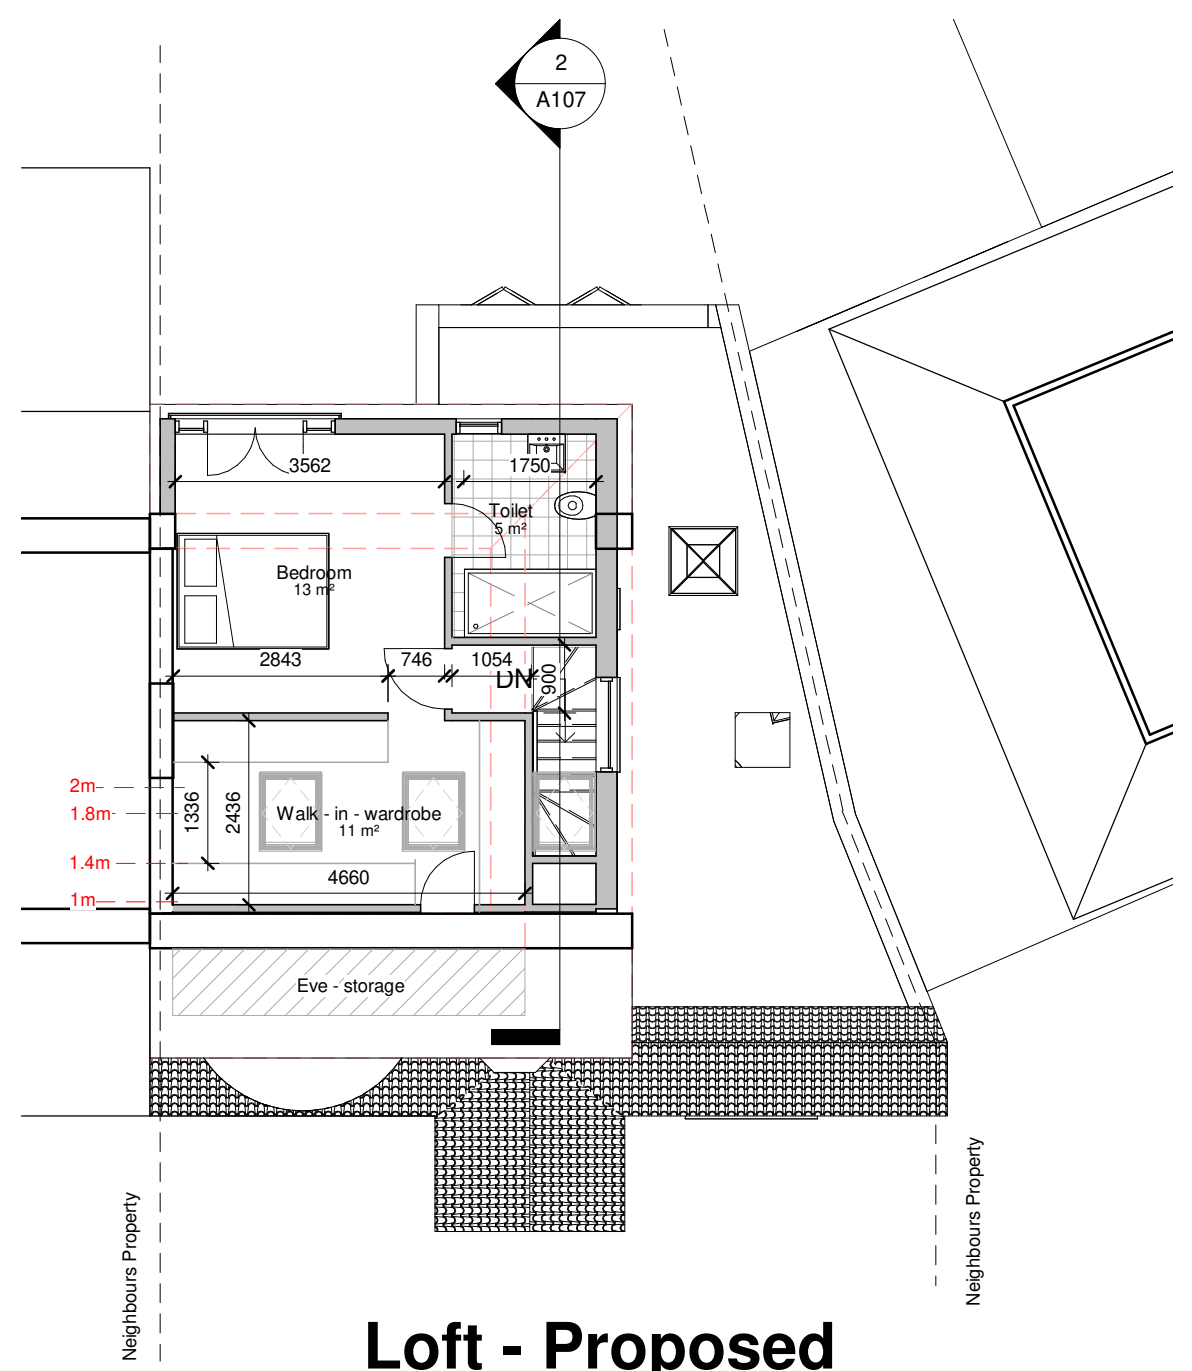



Loft - Proposed
1 : 100

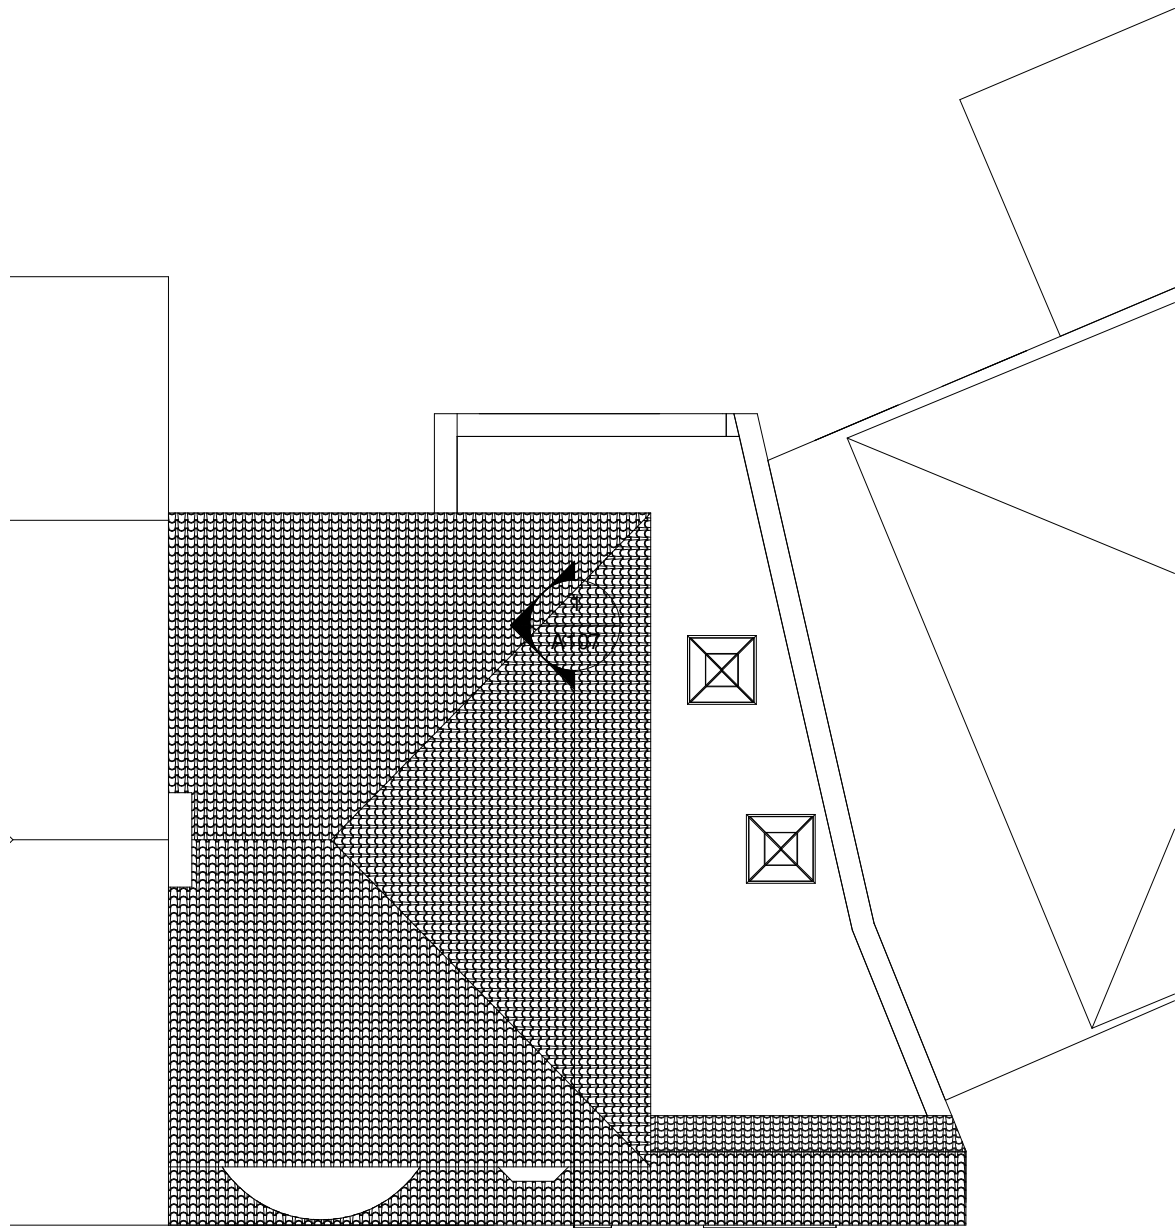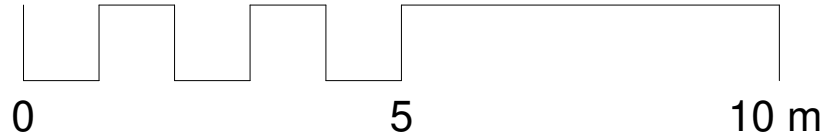


Roof - Existing
1 : 100

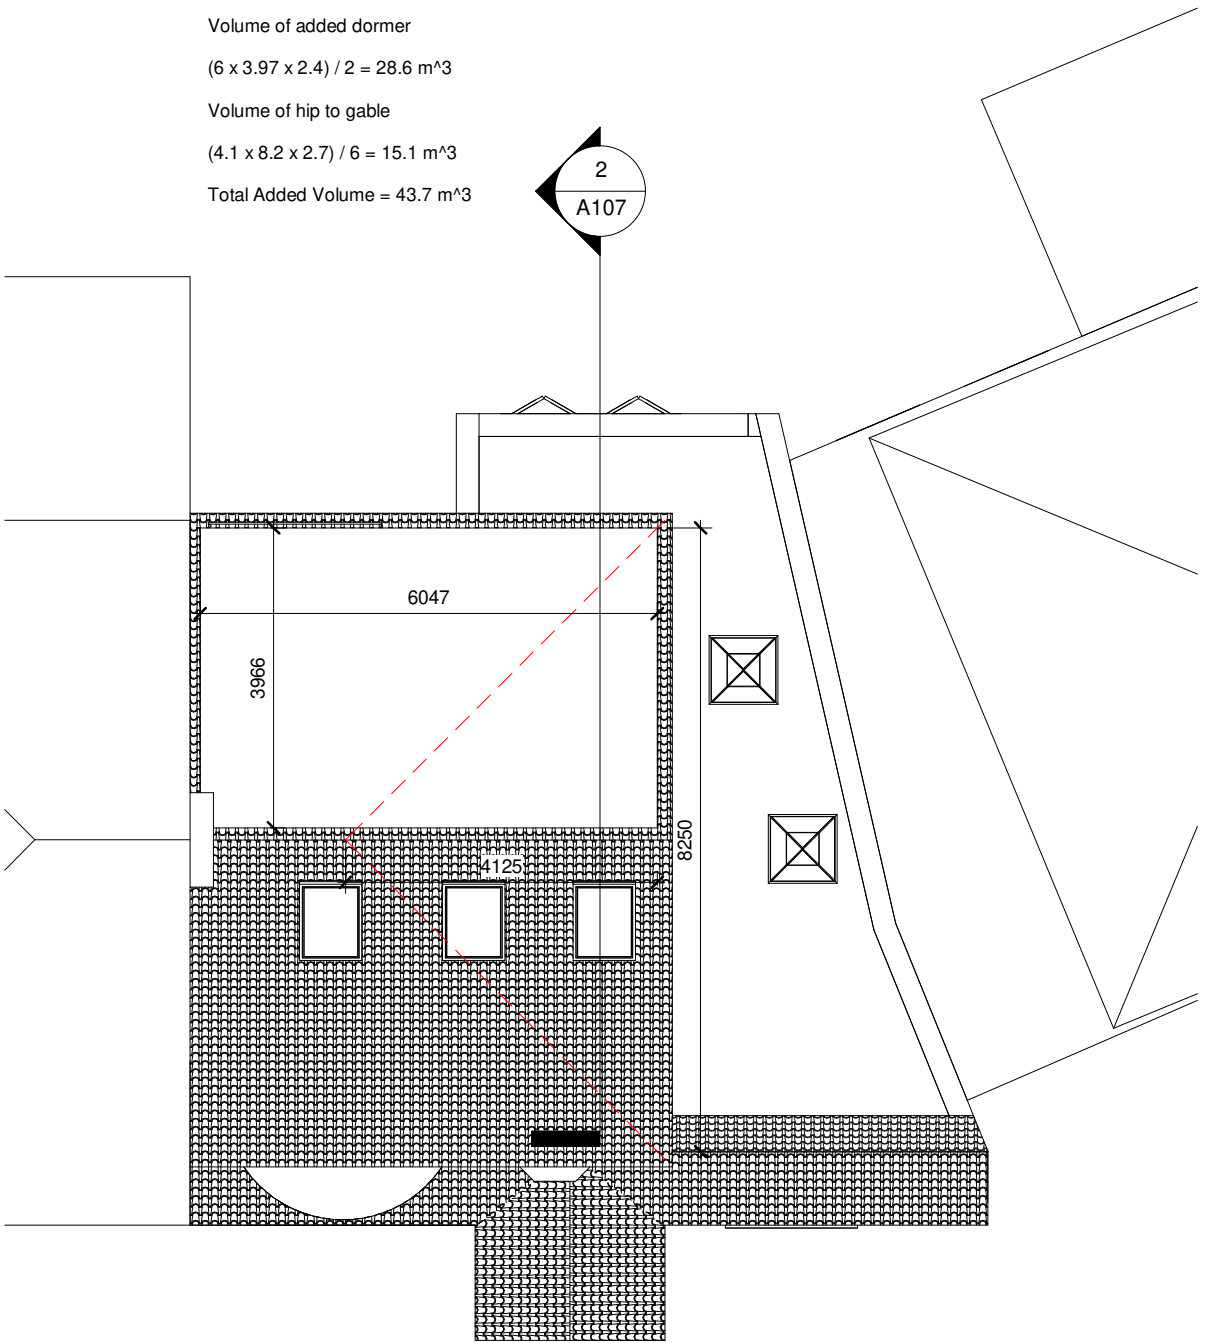


Roof - Proposed
1 : 100

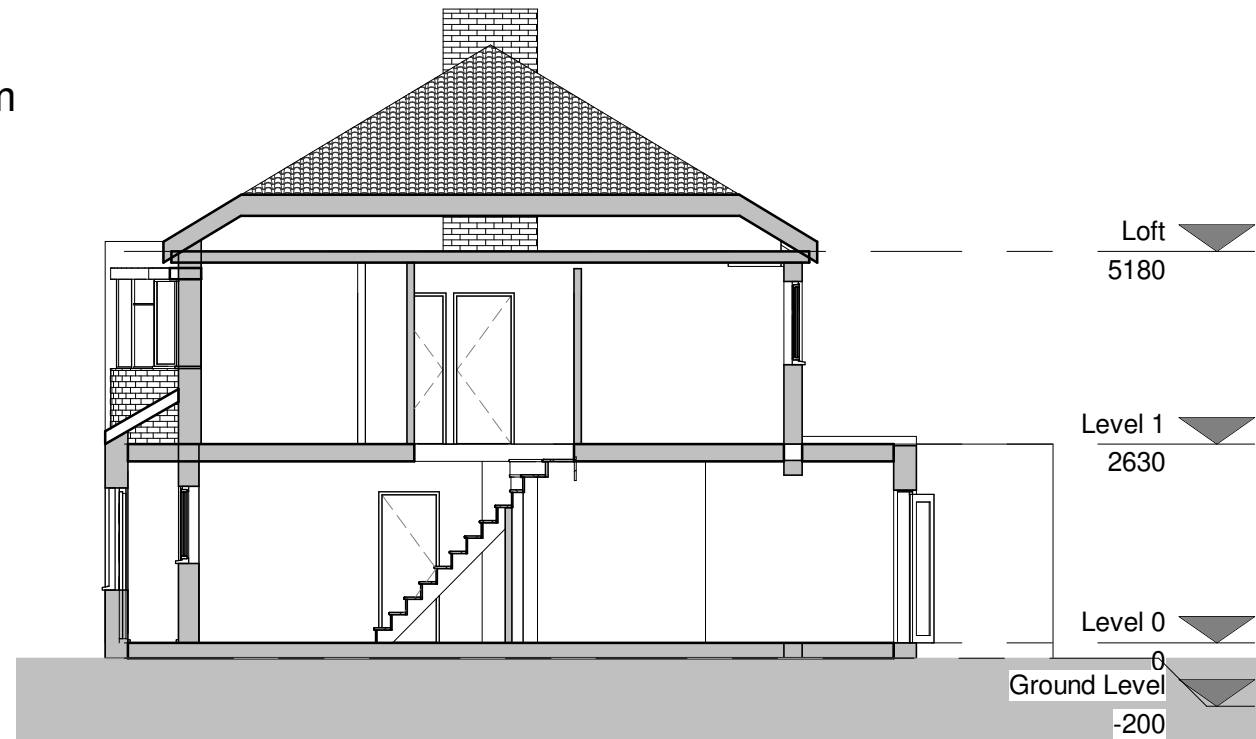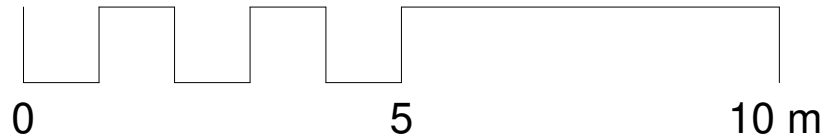

Existing - Section 2
1 : 100

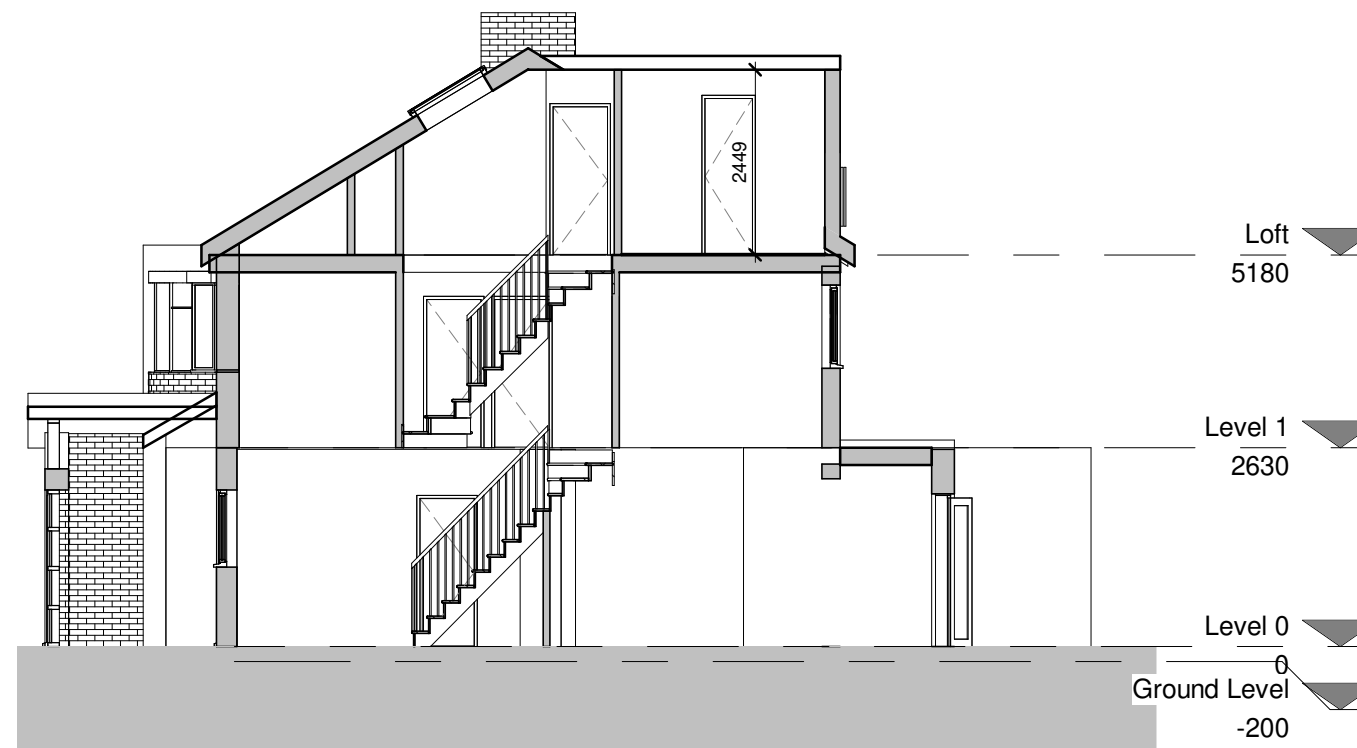



Proposed - Section 2
1 : 100

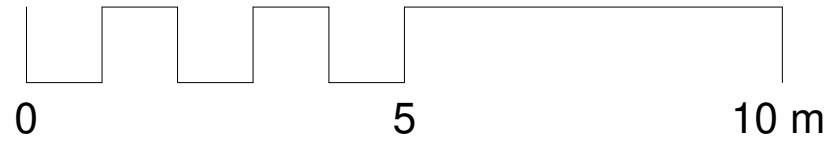

Front elevation - Existing
1 : 100





Front elevation - Proposed
1 : 100

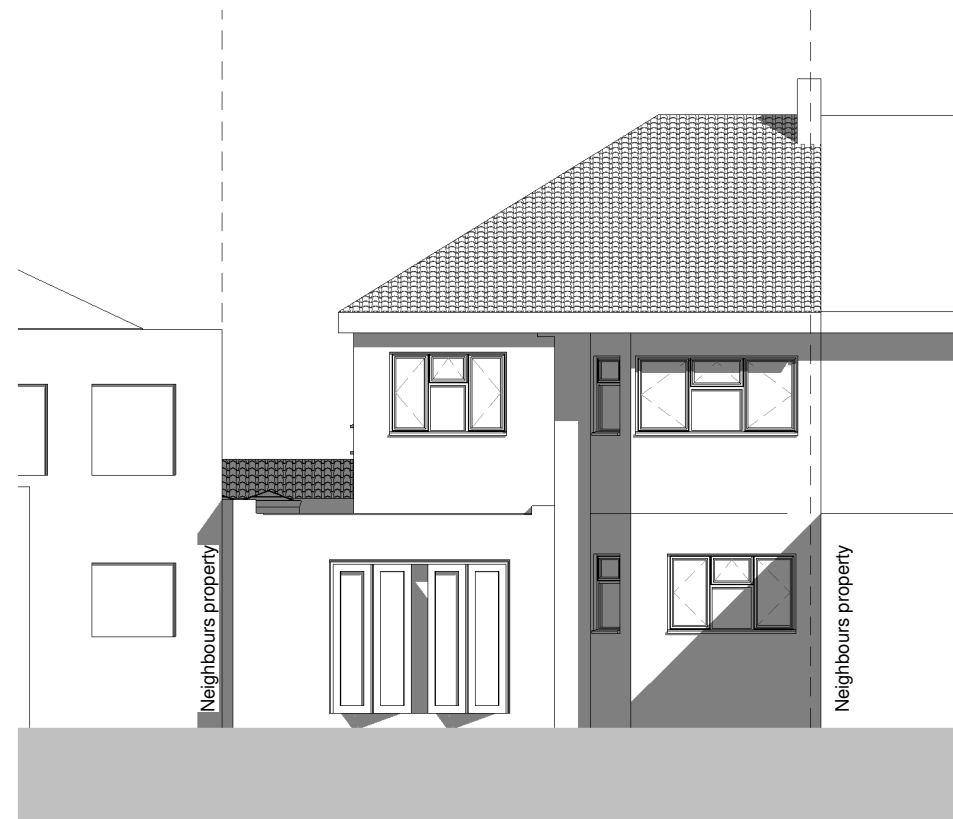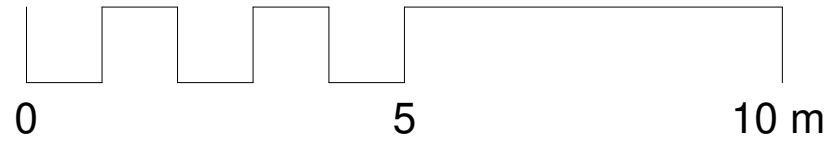


1 Rear elevation - Existing
1 : 100





2 Rear elevation - Proposed
1 : 100

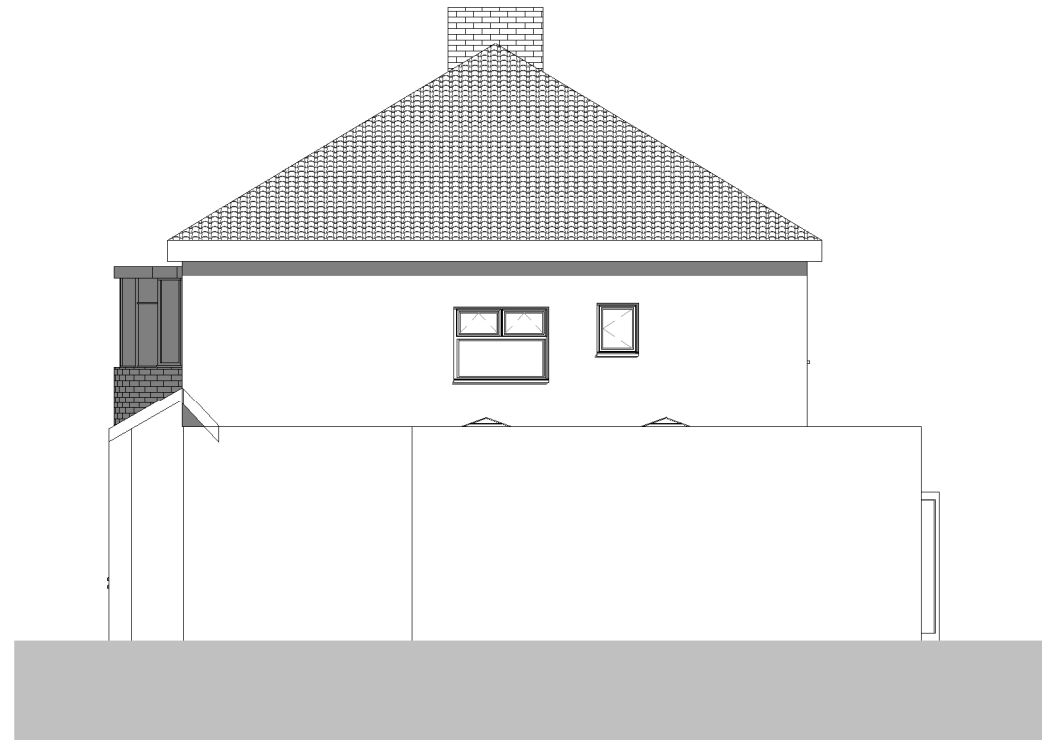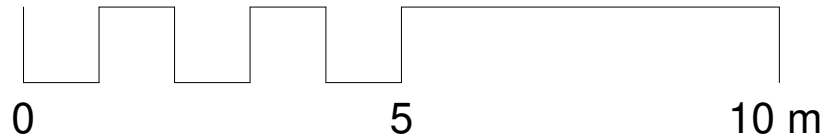

1 Side elevation 1 - Existing
1 : 100

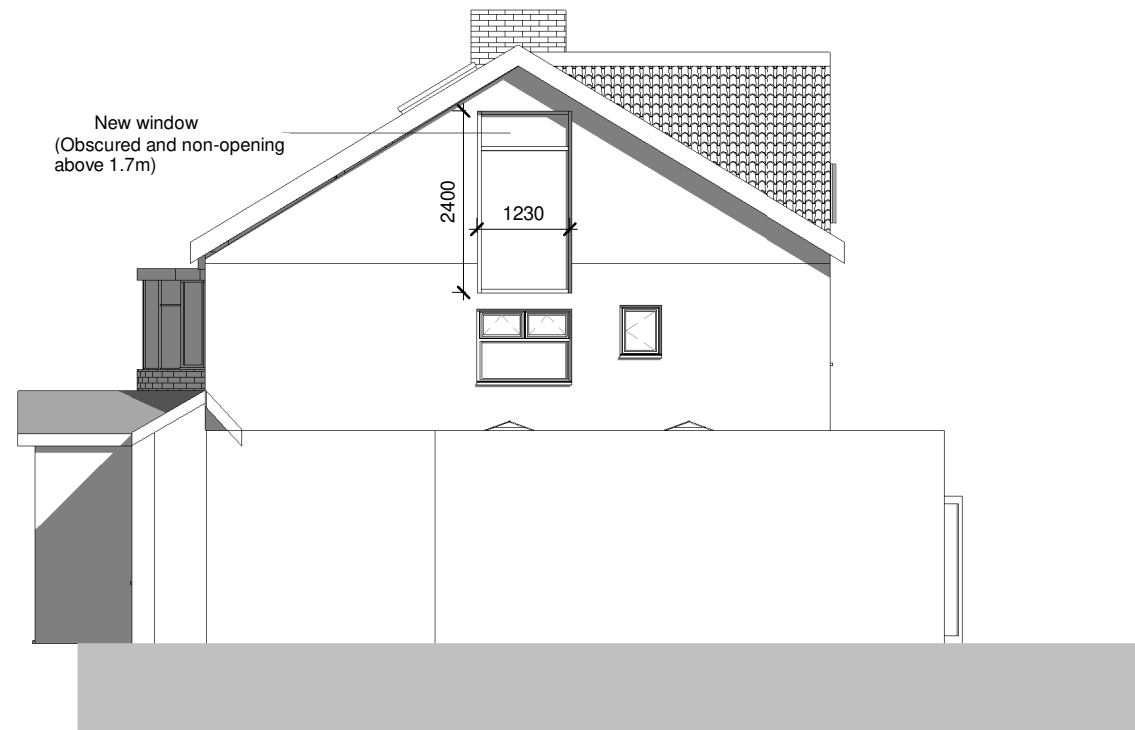

2 Side elevation 1- Proposed
1 : 100

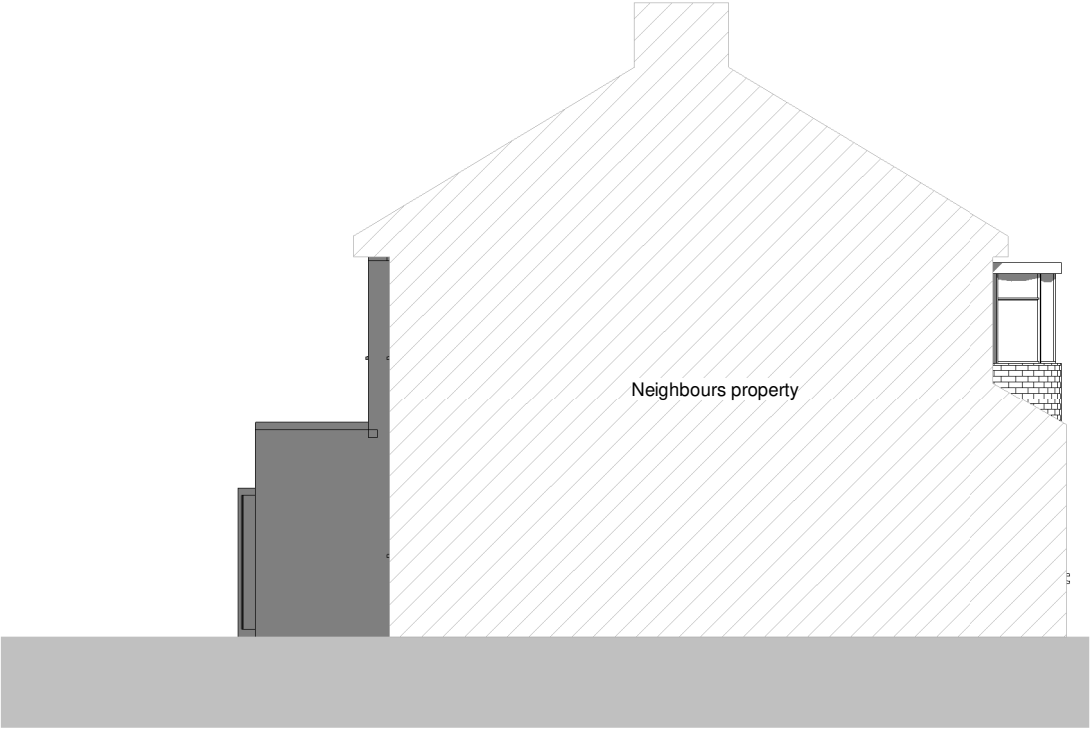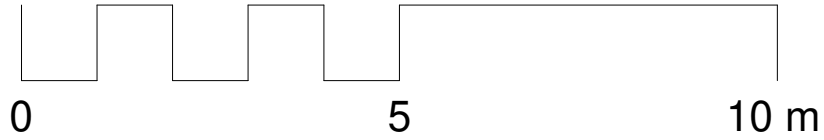

1 **Side elevation 2 - Existing**
1 : 100



2 **Side elevation 2- Proposed**
1 : 100

ISSUE:	Reconfiguration of Ground Floor		TITLE		DWG NO: A111 + A211
	PROJECT		Scale (@ A3)	Date	
34 Fore Street, Pinner, HA52HY		1 : 100	Oct 2021		Draft No : 1 By: Daariq Checked By: Stefan