


28 Lawrence Drive, UB10 8RW

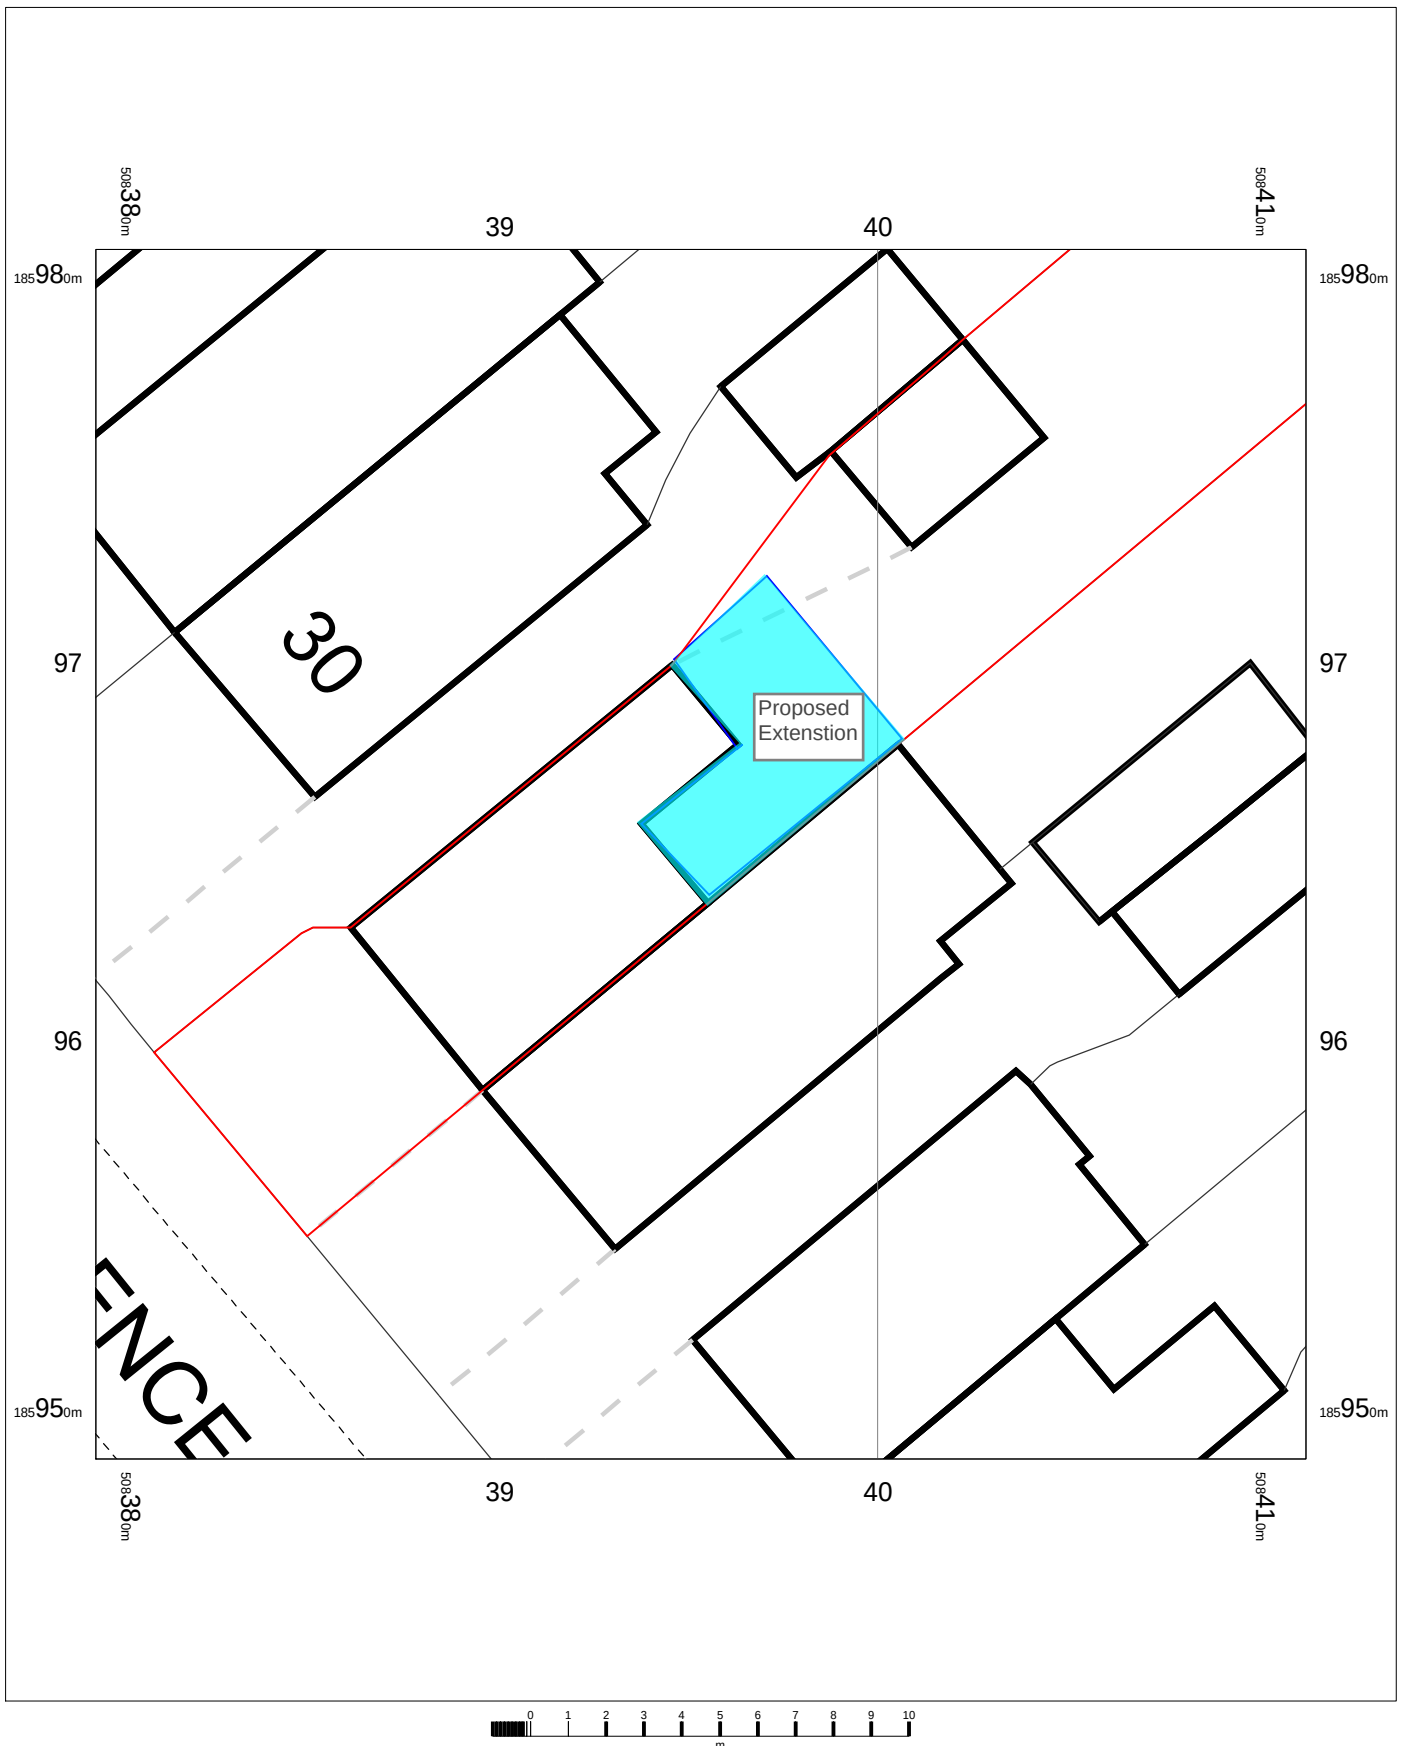


28 Lawrence Drive,
Uxbridge,
Ickenham,
Hillingdon
UB10 8RW

OS MasterMap 1250/2500/10000 scale
Saturday, March 9, 2019, ID: MPMBW-00783916
www.blackwellmapping.co.uk

1:200 scale print at A4, Centre: 508395 E, 185965 N

©Crown Copyright Ordnance Survey. Licence no. 100041041

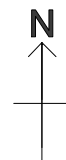

BLACKWELL'S
MAPPING SERVICES
PERSONAL & PROFESSIONAL MAPPING
www.blackwellmapping.co.uk

TEL: 0800 151 2612
maps@blackwell.co.uk