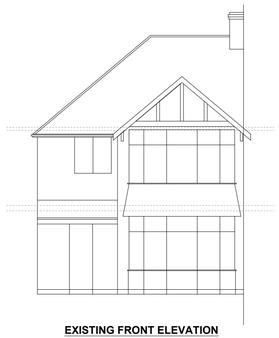

EXISTING FRONT ELEVATION
Scale 1:100

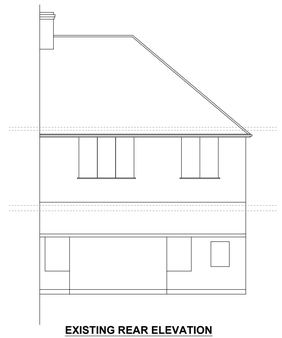

EXISTING REAR ELEVATION
Scale 1:100

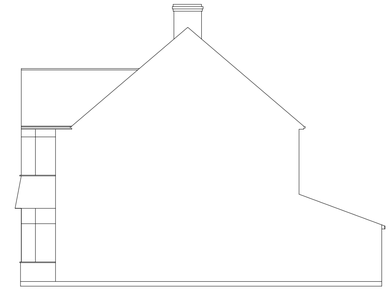

EXISTING SIDE ELEVATION
Scale 1:100

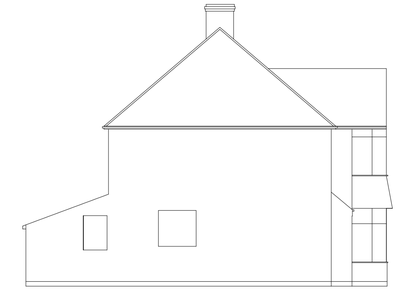

EXISTING SIDE ELEVATION
Scale 1:100

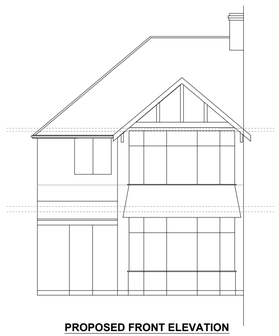

PROPOSED FRONT ELEVATION
Scale 1:100

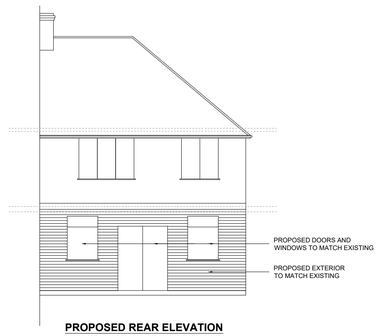

PROPOSED REAR ELEVATION
Scale 1:100

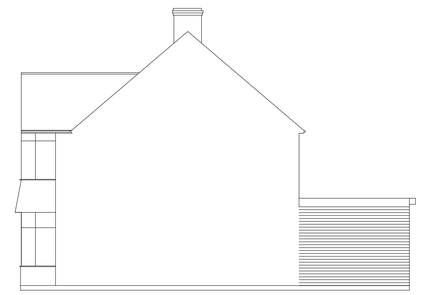

PROPOSED SIDE ELEVATION
Scale 1:100

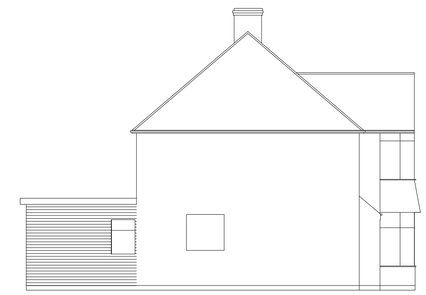

PROPOSED SIDE ELEVATION
Scale 1:100

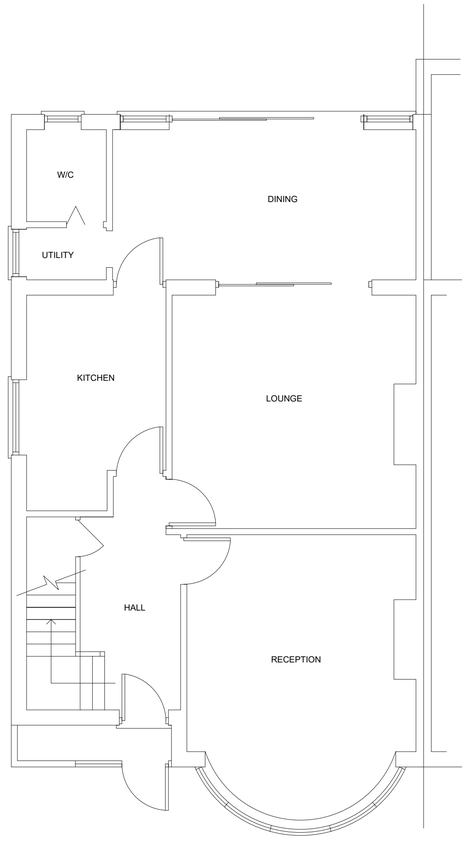

EXISTING GROUND FLOOR PLAN
Scale 1:50

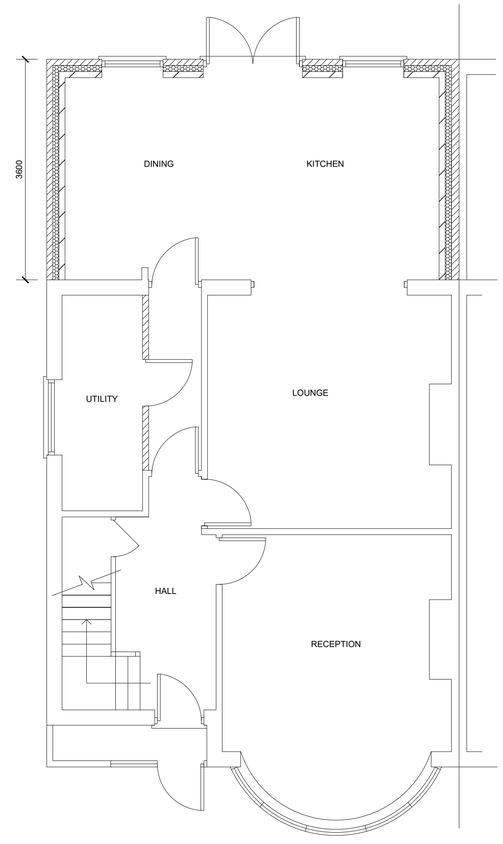

PROPOSED GROUND FLOOR PLAN
Scale 1:50

0 1 2 3 4
SCALE: 1:50

0 2 4 6 8
SCALE: 1:100

These drawings should be approved by local Authority

No dimensions to be scaled from this drawing. All dimensions to be checked on site. This drawing is copyright and should not be reproduced without permissionof the Architects

Rev	Description

Project

19 West Drayton Park Avenue
WEST DRAYTON
UB7 7QA

Drawing
EXISTING AND PROPOSED PLANS AND ELEVATIONS
ERECTION OF SINGLE STOREY REAR EXTENSION

SCALE	Rev	Drawing no.
As Shown		20_35_01