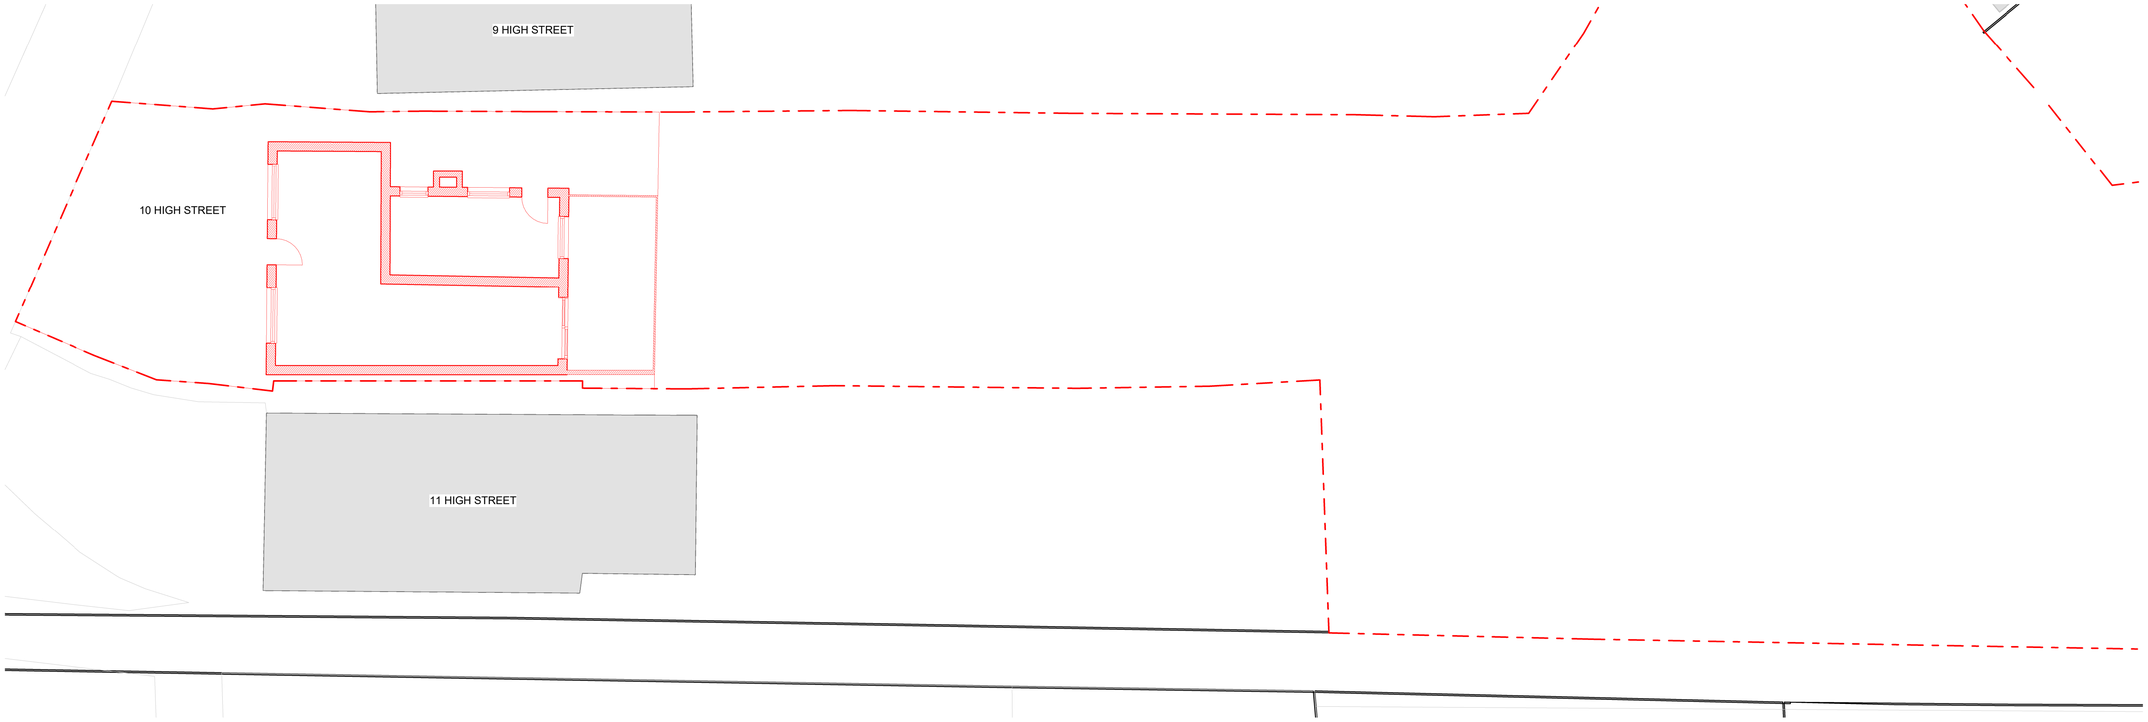

1 / 0901 L00 DEMOLITION PLAN
SCALE 1 : 100

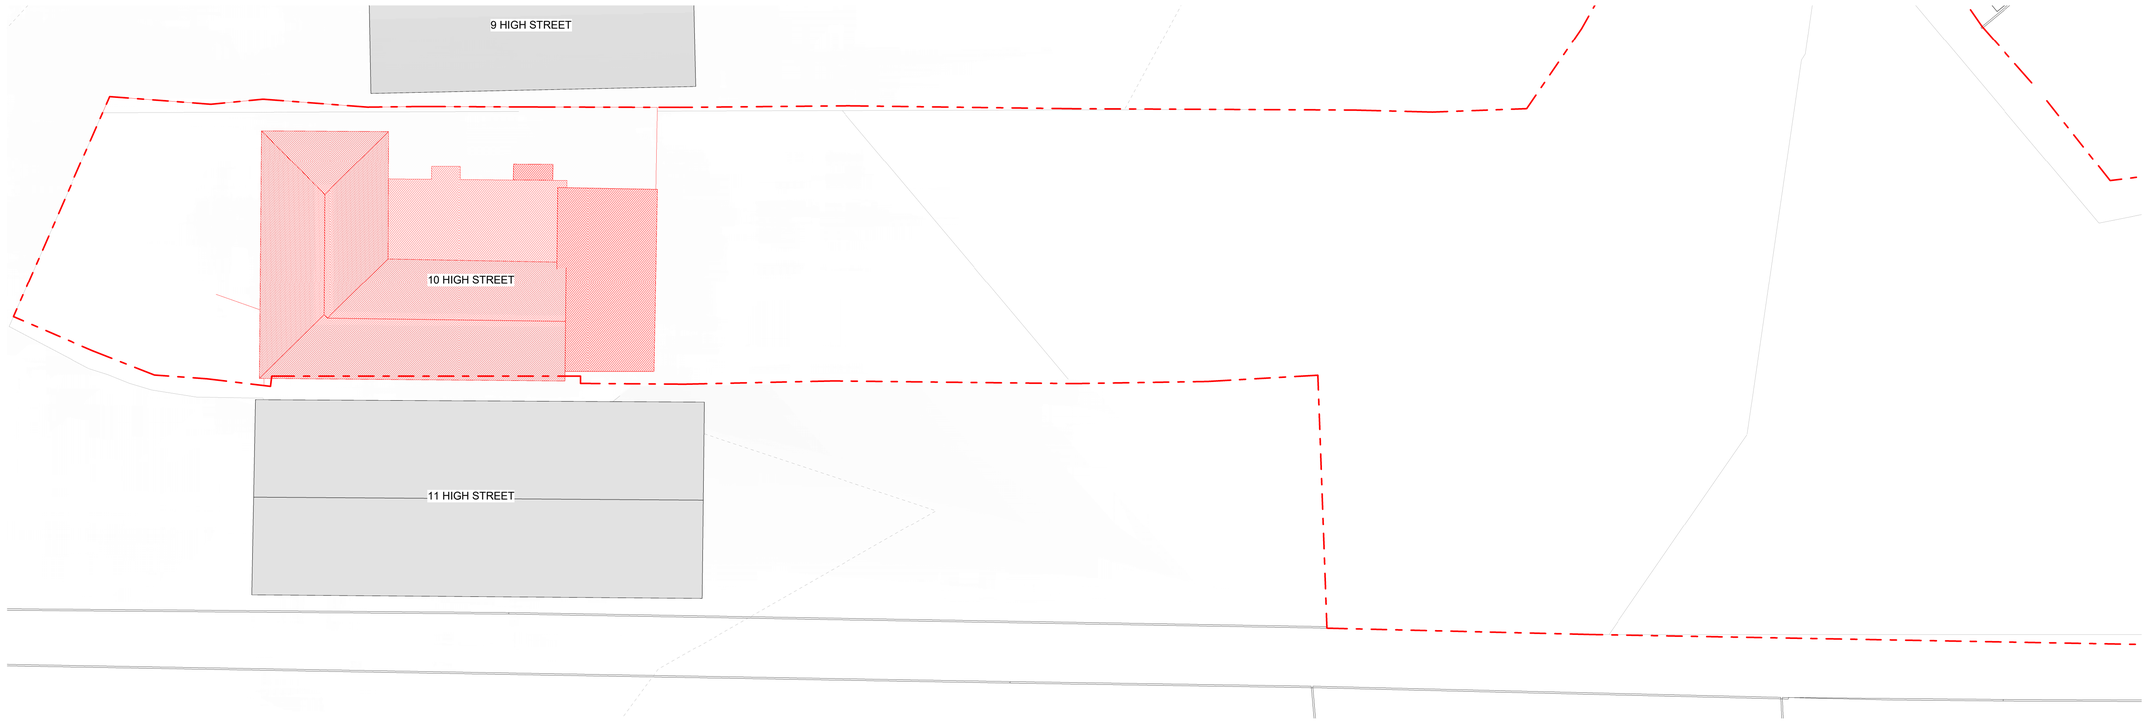

2 / 0901 ROOF DEMOLITION PLAN
SCALE 1 : 100

0 1 2 3 4 5

KEY PLAN

NOTES:

This drawing is copyright and owned by F3 Architects LLP and is for use on this site only unless contractually stated otherwise.

DO NOT SCALE this drawing (printed or electonic versions). Contractors must check all dimensions on site.

All other design team elements, where indicated have been imported from the consultant's drawings and reference should be made to the individual consultant's drawings for exact setting out, size and type of component.

Discrepancies and / or ambiguities within this drawing, between it and information given elsewhere, must be reported immediately to the architect for clarification before proceeding.

All works are to be carried out in accodance with the latest British Standards and Codes of Practice unless specifically directed in the specification.

Responsibility for the reproduction of this drawing in any format, lies with the recipient to check that all information has been replicated in full and is correct when compared to the original paper or electronic image. Graphical representations of equipment on this drawing are approximations only. Please refer to specifications and / or details for actual sizes and / or specific contractor construction information.

This original document is issued for the purpose indicated in the title block and contains information of a confidential nature. Further copies and circulation will be strictly in accordance with the confidentiality agreement under the contract. This original must be destroyed or returned to the originator.

SAFETY, HEALTH AND ENVIRONMENTAL INFORMATION

It is assumed that all works on this drawing will be carried out by a competant contractor, working where appropriate to an approved method statement.

Levels shown have been interpolated from a topographical survey received from a third party and F3 Architects do no warrantee the accuracy of that information. It is the responsibility of the Main Contractor to check all information contained within this drawing prior to work being carried out. Any discrepancies or ambiguities within this drawing, between it and the existing site, must be reported immediately to the Design Team before proceeding. The boundary redline shown is indicative.

LEGEND: DEMOLITION

PROPOSED DEMOLITION

DATE	CHK	DESCRIPTION	STA	NO.
01.08.2024	R3	PLANNING ISSUE		R2
20.03.2024	R2	PLANNING ISSUE		R1

REVISION HISTORY

F3 ARCHITECTS
A: 5 Rochester Mews - London - NW1 9JB
T: 020 7267 8332
W: f3architects.com
E: info@f3architects.com

Except for Planning purposes, figured dimensions only are to be taken from this drawing.
All dimensions are in millimetres unless otherwise stated.
All dimensions shall be checked on site prior to works commencing.
Any discrepancies shall be reported to the Architect.
Information shown relating to context beyond the application site boundary is indicative only. Where based on Ordnance Survey mappings, accuracy of contextual information is subject to inherent variations and tolerances as set out by HM Land Registry.
© Copyright F3 Architecture + Design. All rights reserved.

Health and Safety

Refer to relevant Construction (Design and Management) documentation where applicable. The Contractor shall plan, manage and monitor the works inclusive of temporary erection stability. Any works that are found to be unstable in the temporary state are to be reported directly to the structural engineer and Main Contractor/ Package Manager in order to provide safe temporary support. Check on site prior to commencement of works/fabrication etc.

projec

10 HIGH STREET
COWLEY, UXBRIDGE, UB8 2HN

title

DEMOLITION PLANS

drawn	scal	pape	project no
RB	1 : 100	A1	101031

statu — revisio

S2 - Suitable for information — **R3**

drawing

10HR-F3A-XX-ZZ-ST-A-0901