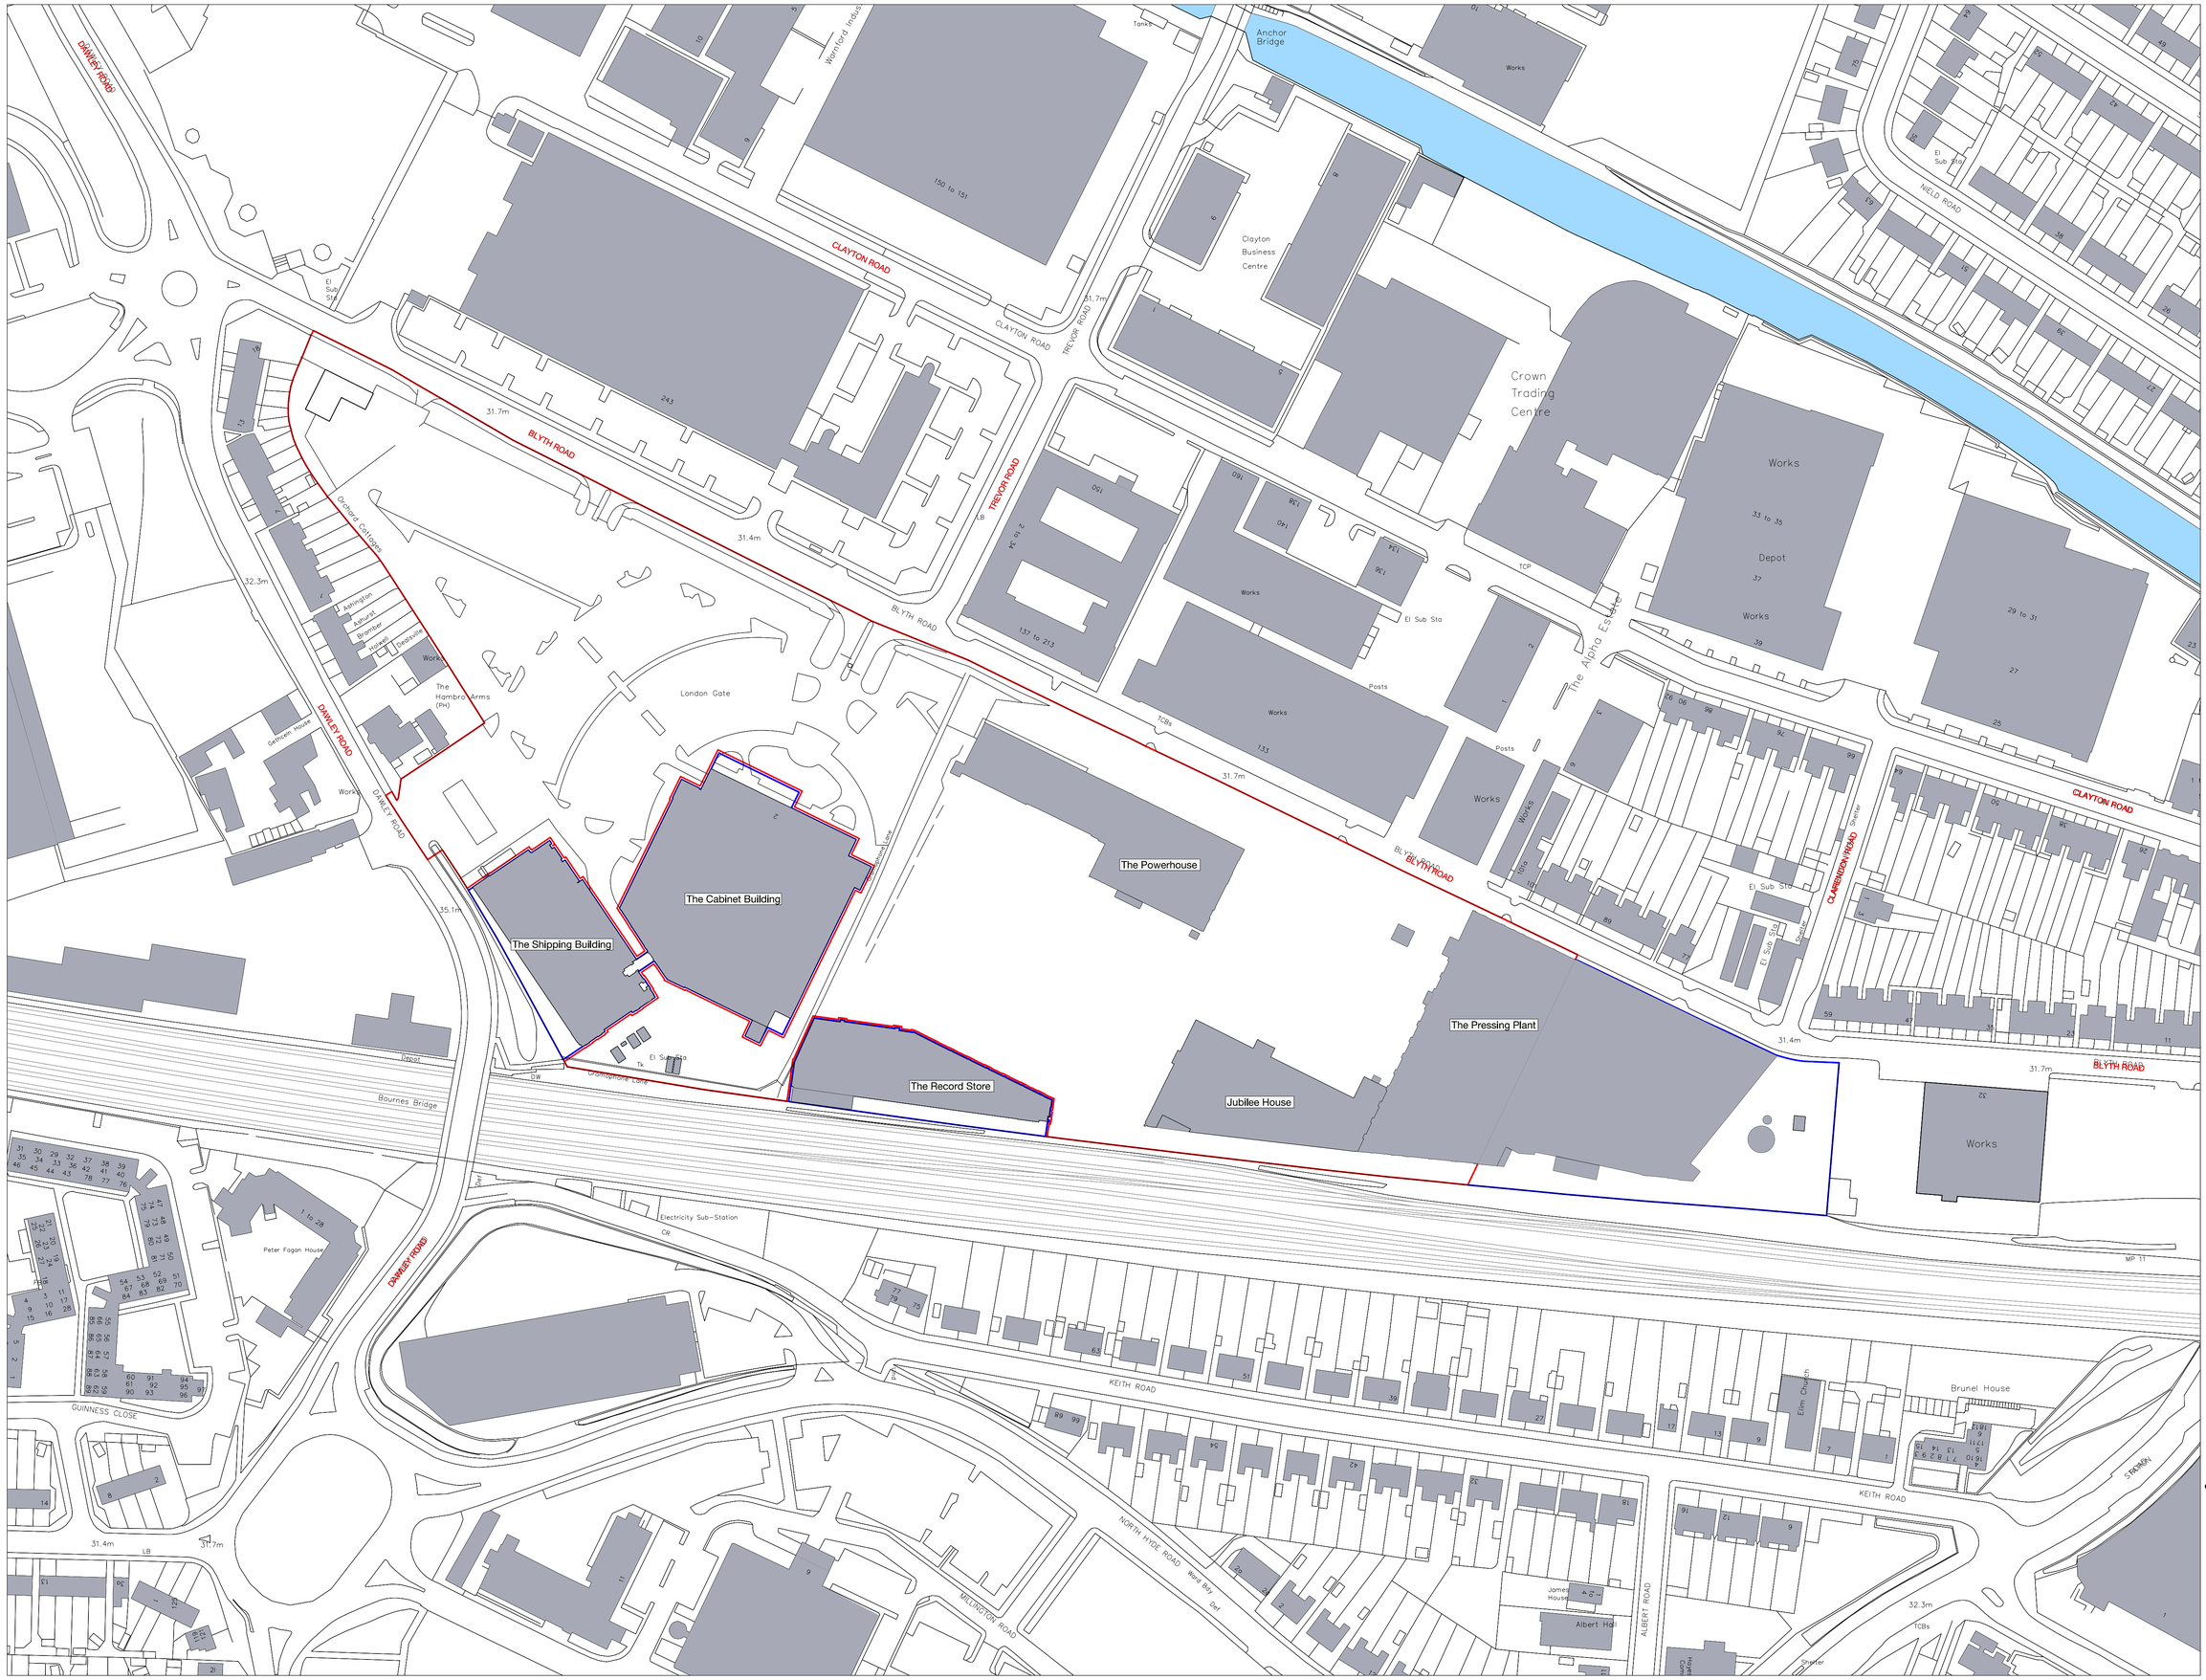

General Notes

No Implied Warrox works. This drawing should not be used to calculate areas for any purpose other than planning application. All dimensions to be checked on site by the contractor and such dimensions to be their responsibility. All work must comply with relevant British Standards and Building Regulations requirements. Drawing errors and omissions to be reported to the architects.

Notes

General arrangement of The Record Stack, The Veneer Store, The Shipping Building, The Cabinet Building, The Assembly Building and Apollo House are for illustrative purposes only.

All other buildings not under design of SEW are up to date to the best of SEW knowledge.

Old Vinyl Factory Planning Application Boundary

Other land in the Applicant's control

Rev	Date	Reason for Issue	Chk

Keyplan

Scale Bar

sew
No.1 Compton Court
49 Compton St
London EC1V 0AP
0207 549 1730
hello@egretwest.com
egretwest.com
2007 SEW Ltd

Client
GLOBAL ACADEMY UTC TRUST

Project
UTC LANDSCAPE

Drawing Title
SITE LOCATION PLAN

Project Number	Status
0050_0453	PLANNING.
Scale at A1	Date
1:1000	12.05.15
Drawn by	Checked by
TC	SEW

Drawing Number	Revision
0050_0453_SEW_UTC_7107	00