


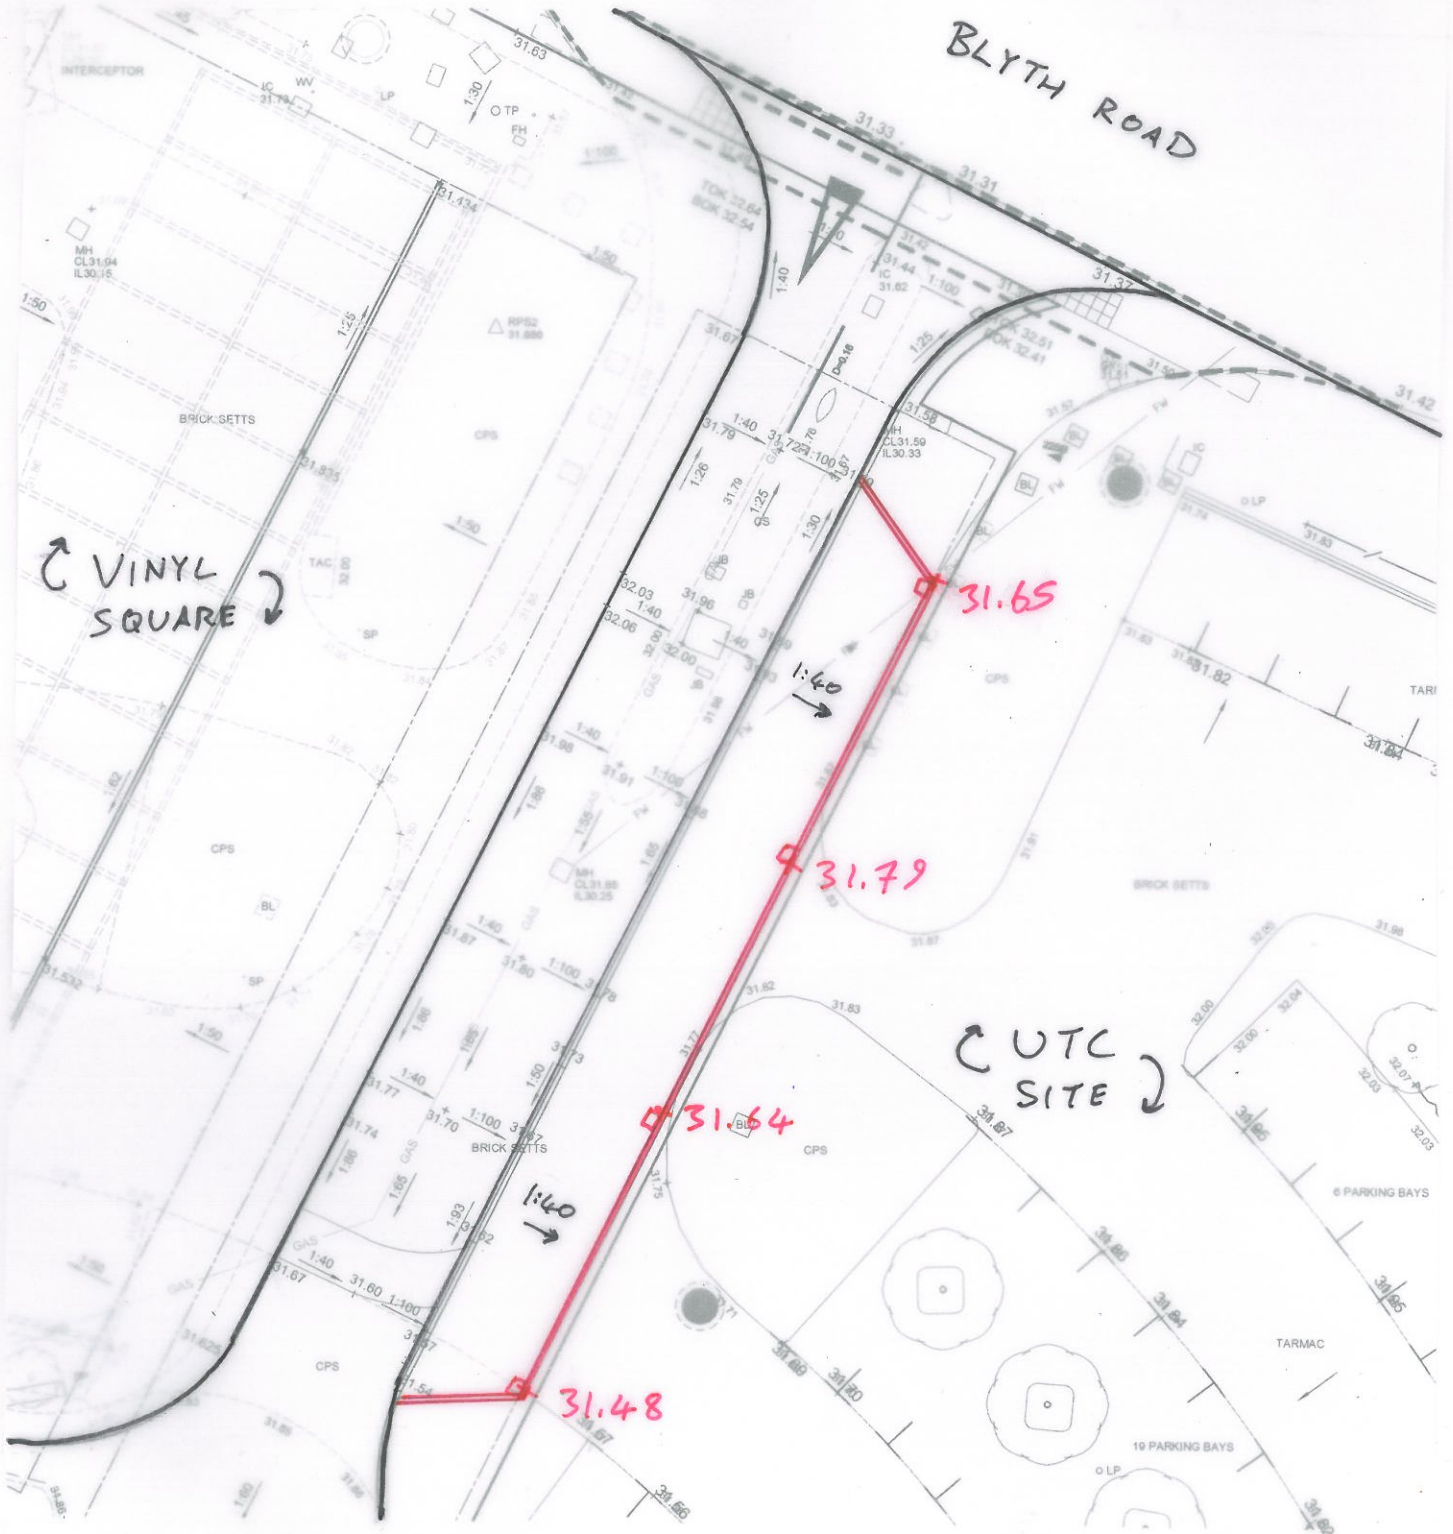

date 26/6/15	drawn MB	checked	scale (original - A4) 1:250	Alan Baxter	
job OLD VINYL FACTORY, VENEER STORE INTERNAL ROADS		dwg. PROPOSED GULLY LEVELS AT UTC SITE	drg. no. 1615/154/SK004	rev.	75 Cowcross Street London EC1M 6EL tel 020 7250 1555 email aba@alanbaxter.co.uk www.alanbaxter.co.uk