


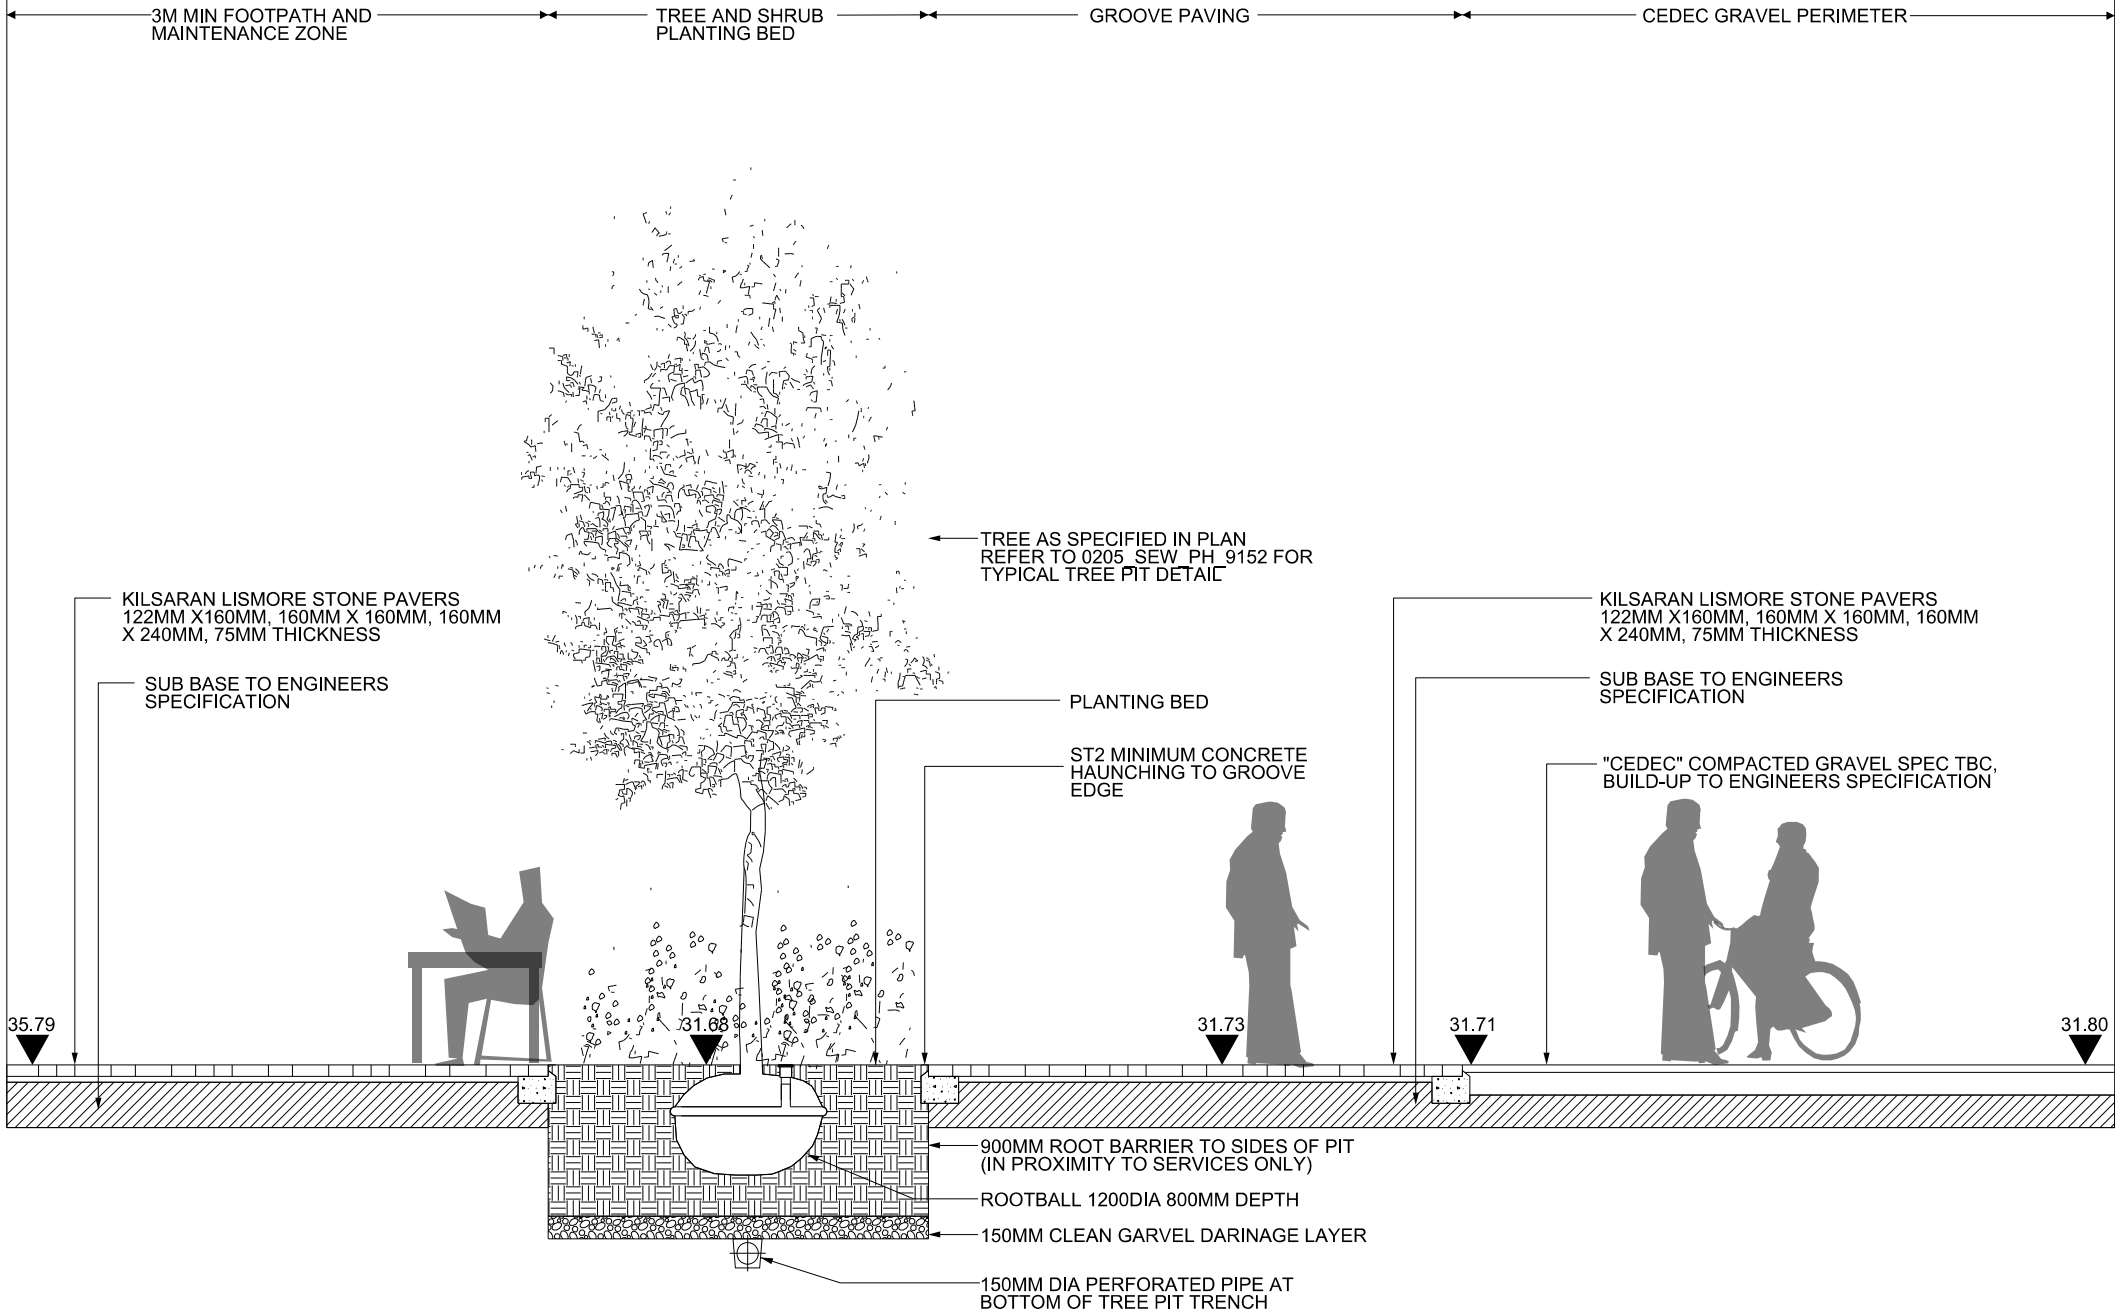

DET-9151
C

POWERHOUSE SOUTH SECTION
1:50 SCALE

General Notes

No implied licence exists. This drawing should not be used to calculate areas for the purposes of valuation. Do not scale this drawing. All dimensions to be checked on site by the contractor and such dimensions to be their responsibility. All work must comply with relevant British Standards and Building Regulations requirements. Drawing errors and omissions to be reported to the architect.

Notes

DESIGN INTENT ONLY.
NOT FOR CONSTRUCTION

- DO NOT SCALE FROM THIS DRAWING
- THIS DRAWING IS TO BE READ IN CONJUNCTION WITH ALL RELEVANT STRUCTURAL AND M&E DRAWINGS & SPECIFICATIONS (INCLUDING AS WELL BUT NOT LIMITED TO: BREEAM PRE-ASSESSMENT REPORT, FIRE REPORT, ACOUSTIC REPORT) AND THE ARCHITECTURAL OUTLINE SPECIFICATION.
- ALL DIMENSIONS ARE MILLIMETRES
- ALL LEVELS ARE IN METRES ABOVE ORDINANCE DATUM
- ALL DIMENSIONS TO BE CHECKED ON SITE
- ALL WORK TO COMPLY WITH THE BUILDING REGULATIONS
- ALL WORK TO COMPLY WITH RELEVANT PLANNING CONSENT
- ALL EXPOSED STEEL TO BE PAINTED WITH INTUMESCENT PAINT (PT-102)
- THE STAIR IN THE ENERGY CENTRE IS TO COMPLY WITH THE THE REQUIREMENTS OF A GENERAL ACCESS STAIR AS SET OUT IN THE AD PART K

Rev	Date	Reason for Issue	Chk
01	20.04.15	Landscape Officer Comments	SEW

Scale Bar



Client
PURPLEXED LLP

Project
POWERHOUSE

Drawing Title
LANDSCAPE SECTIONS
SHEET 2 OF 2

Project Number 0225	Status PLANNING
Scale at A3 1:50	Date 18.02.15
Drawn by TC	Checked by SEW
Drawing Number 0225_SEW_PH_9151	Revision 01