
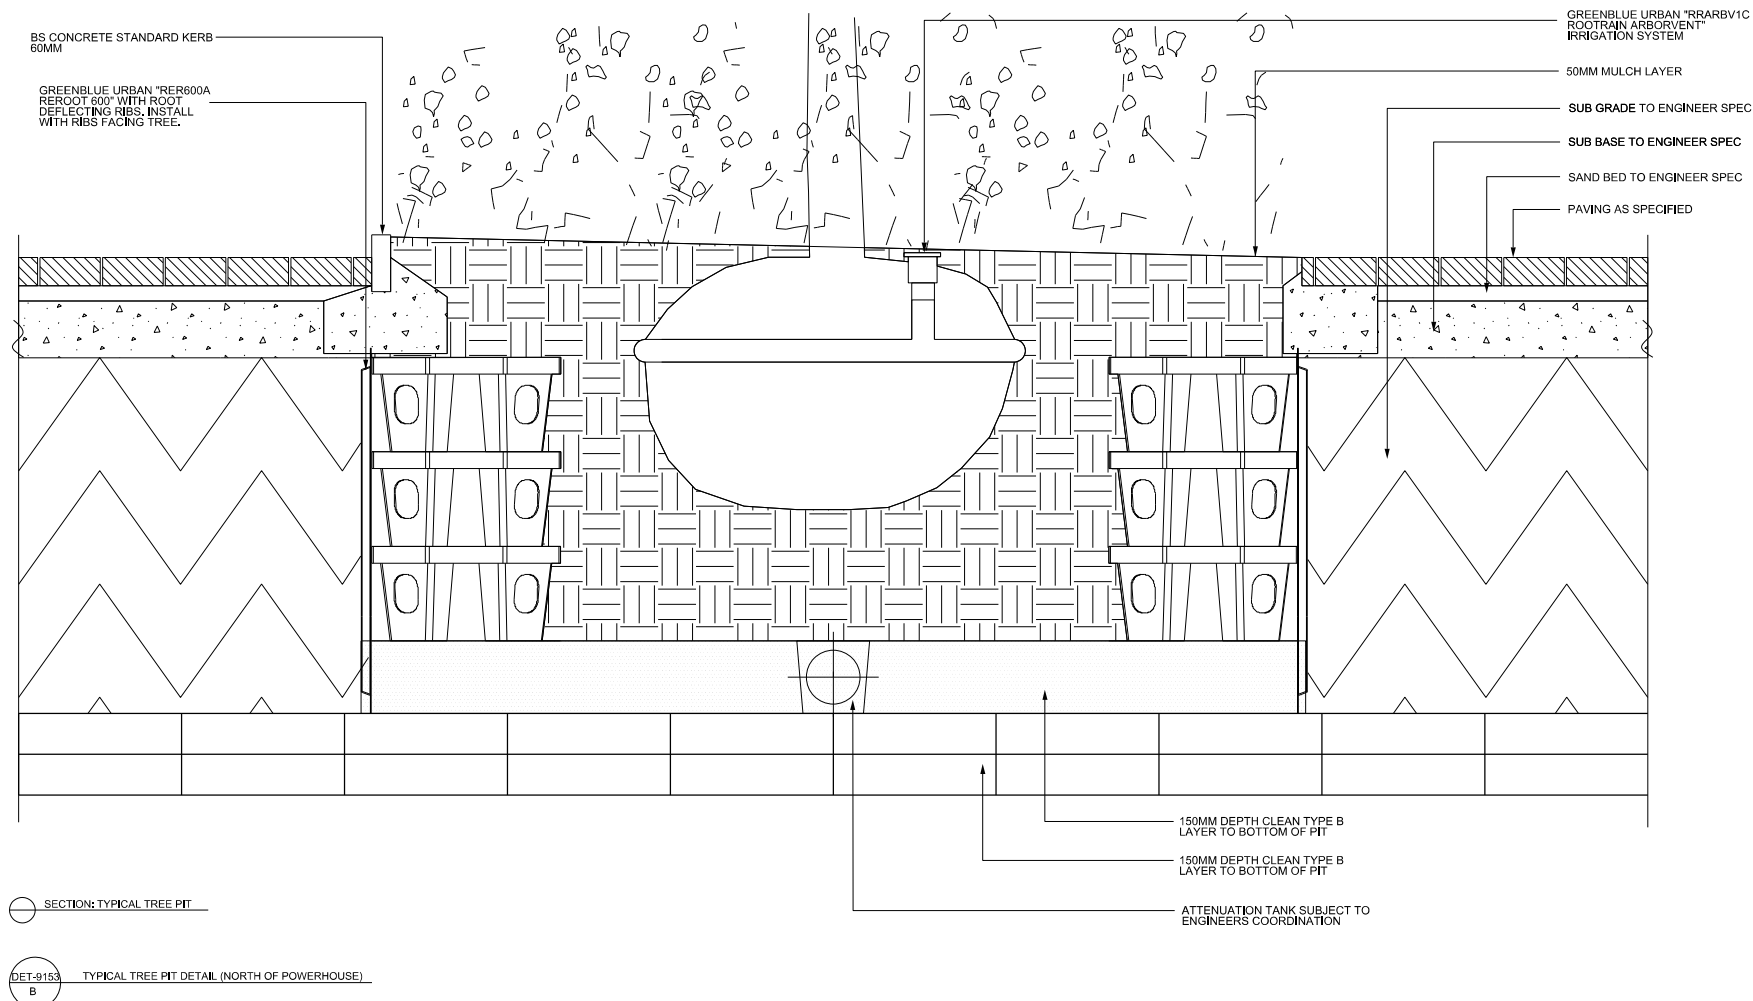


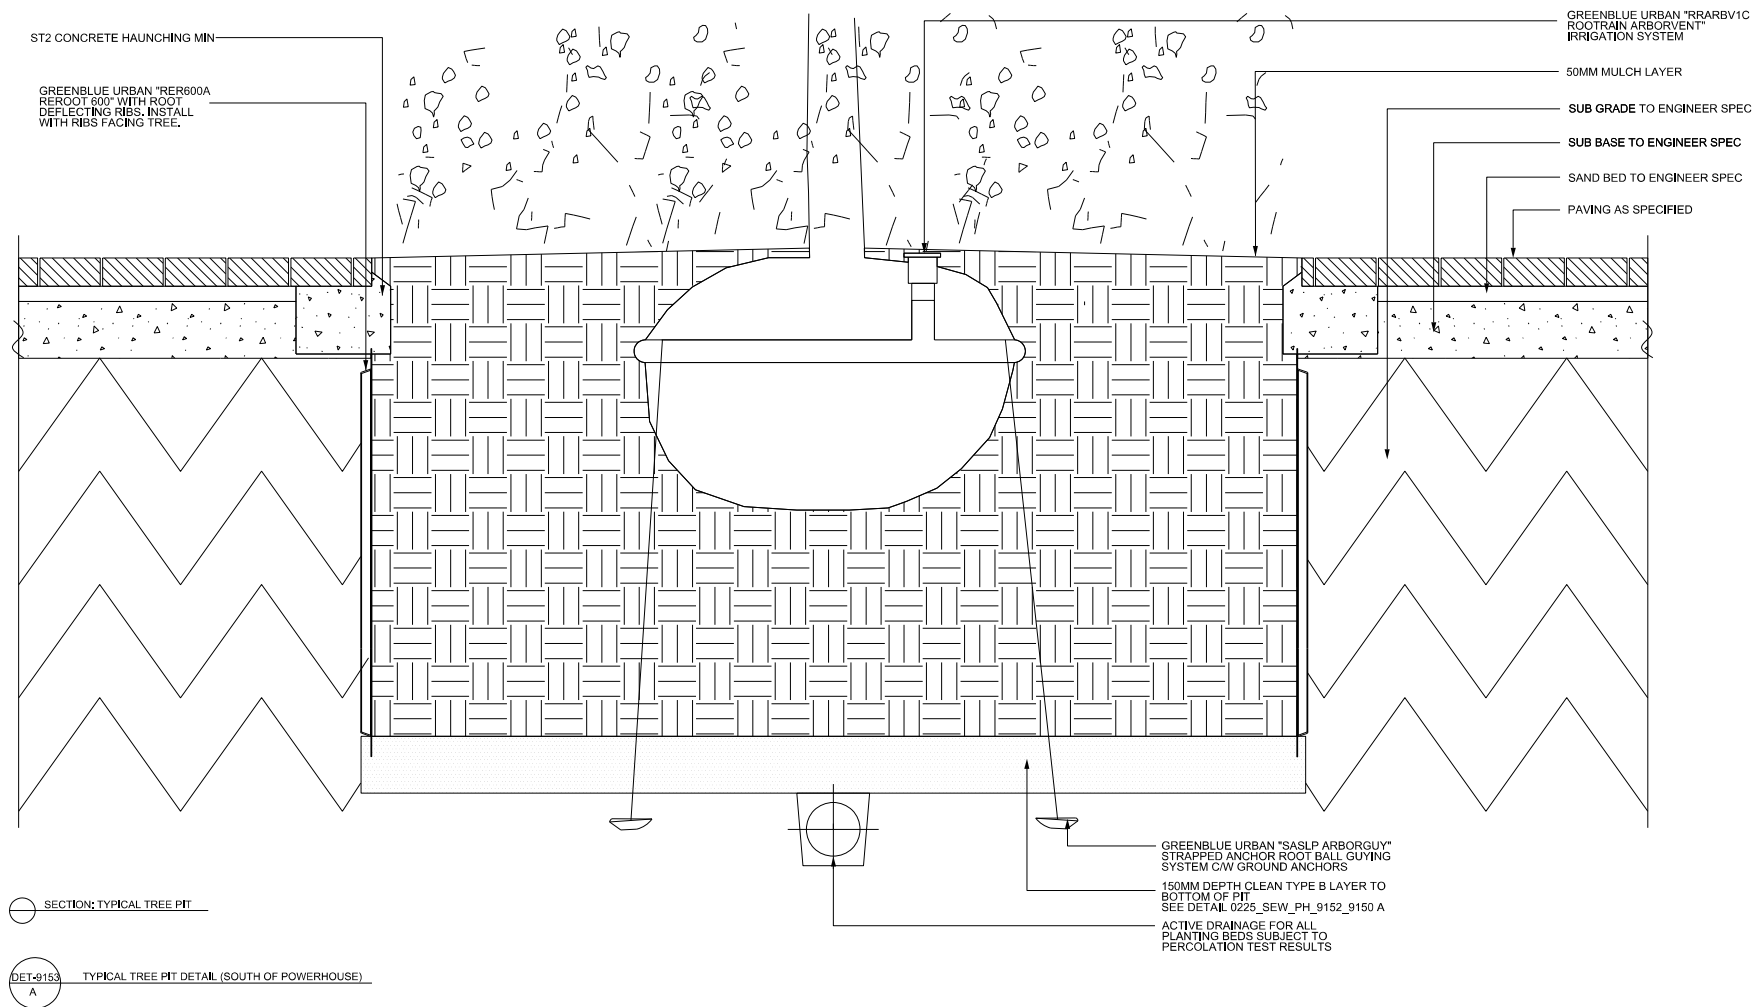

General Notes

No implied licence exists. This drawing should not be used to calculate areas for the purposes of valuation. Do not scale this drawing. All dimensions to be checked on site by the contractor and such dimensions to be their responsibility. All work must comply with relevant British Standards and Building Regulations requirements. Drawing errors and omissions to be reported to the architect.

Notes

Rev	Date	Reason for Issue	Chk

Scale Bar



Client
PURPLEXED LLP

Project
POWERHOUSE

Drawing Title
**TYPICAL DETAILS
SHEET 2 OF 2**

Project Number 0225	Status PLANNING
Scale at A3 1:20	Date 18.02.15
Drawn by TC	Checked by SEW
Drawing Number 0225_SEW_PH_9153	Revision 00