



2.0 ASSESSMENT

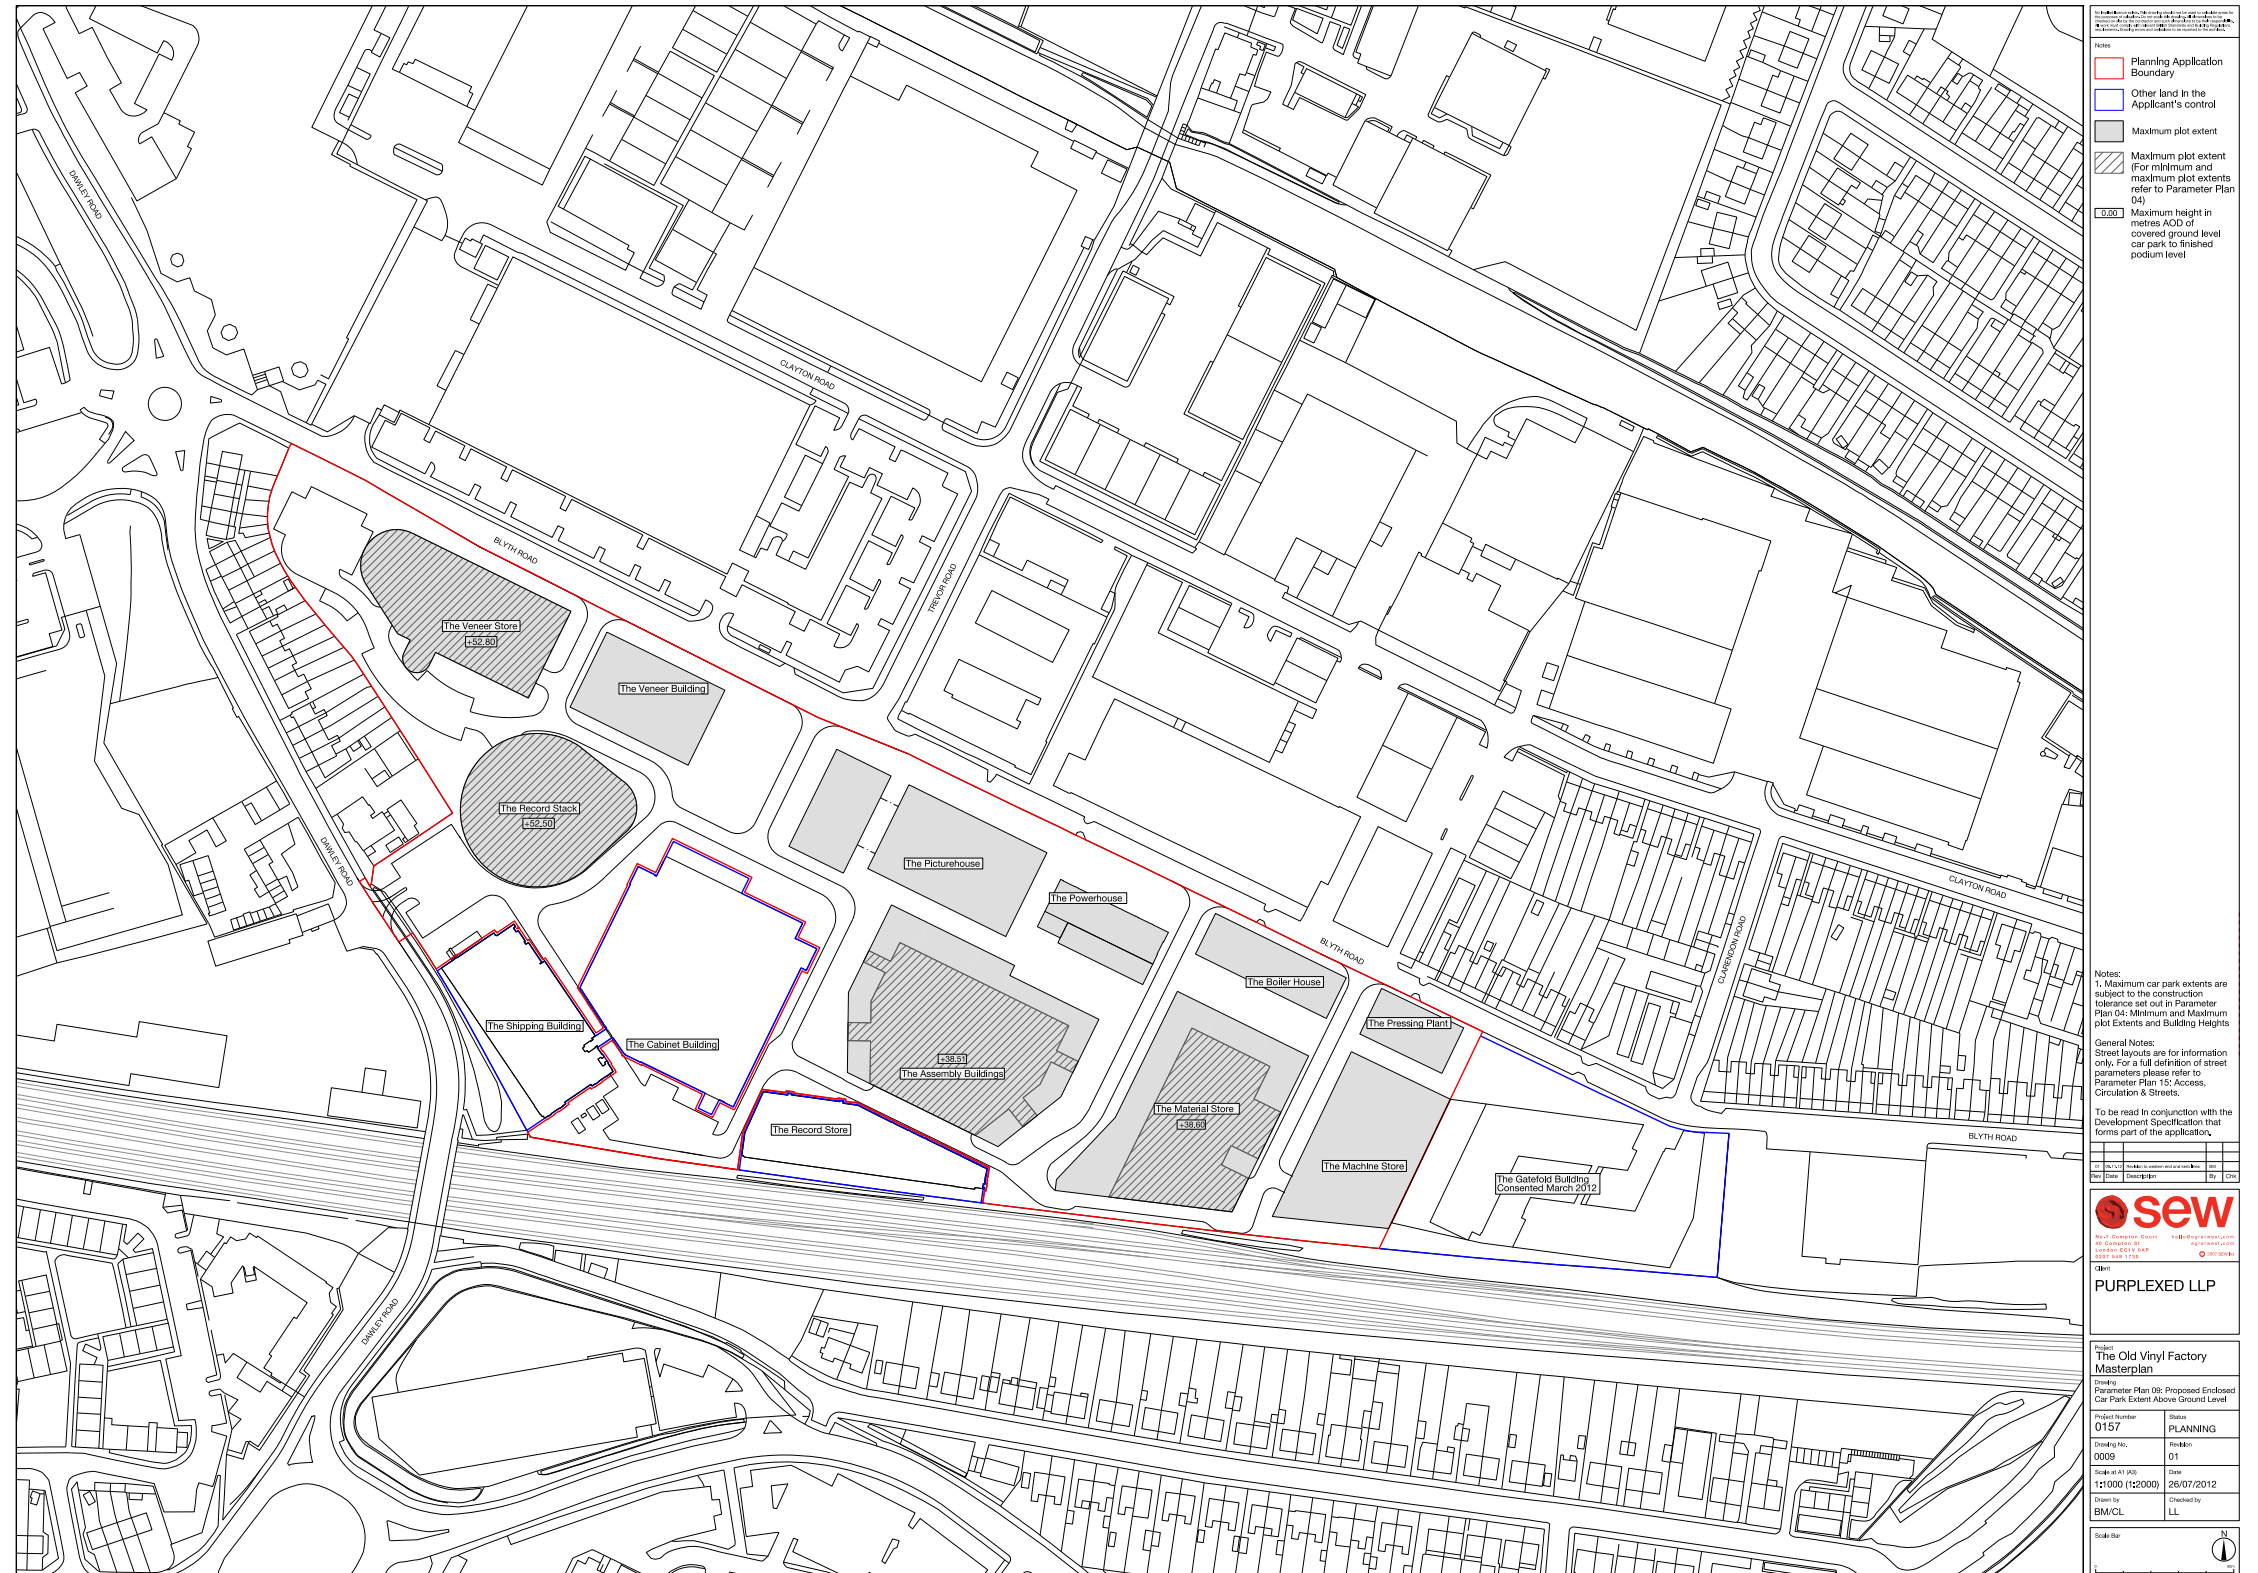

Parameter Plan 09:
Proposed Enclosed Car Park Extent Above
Ground Level.


Not to scale.

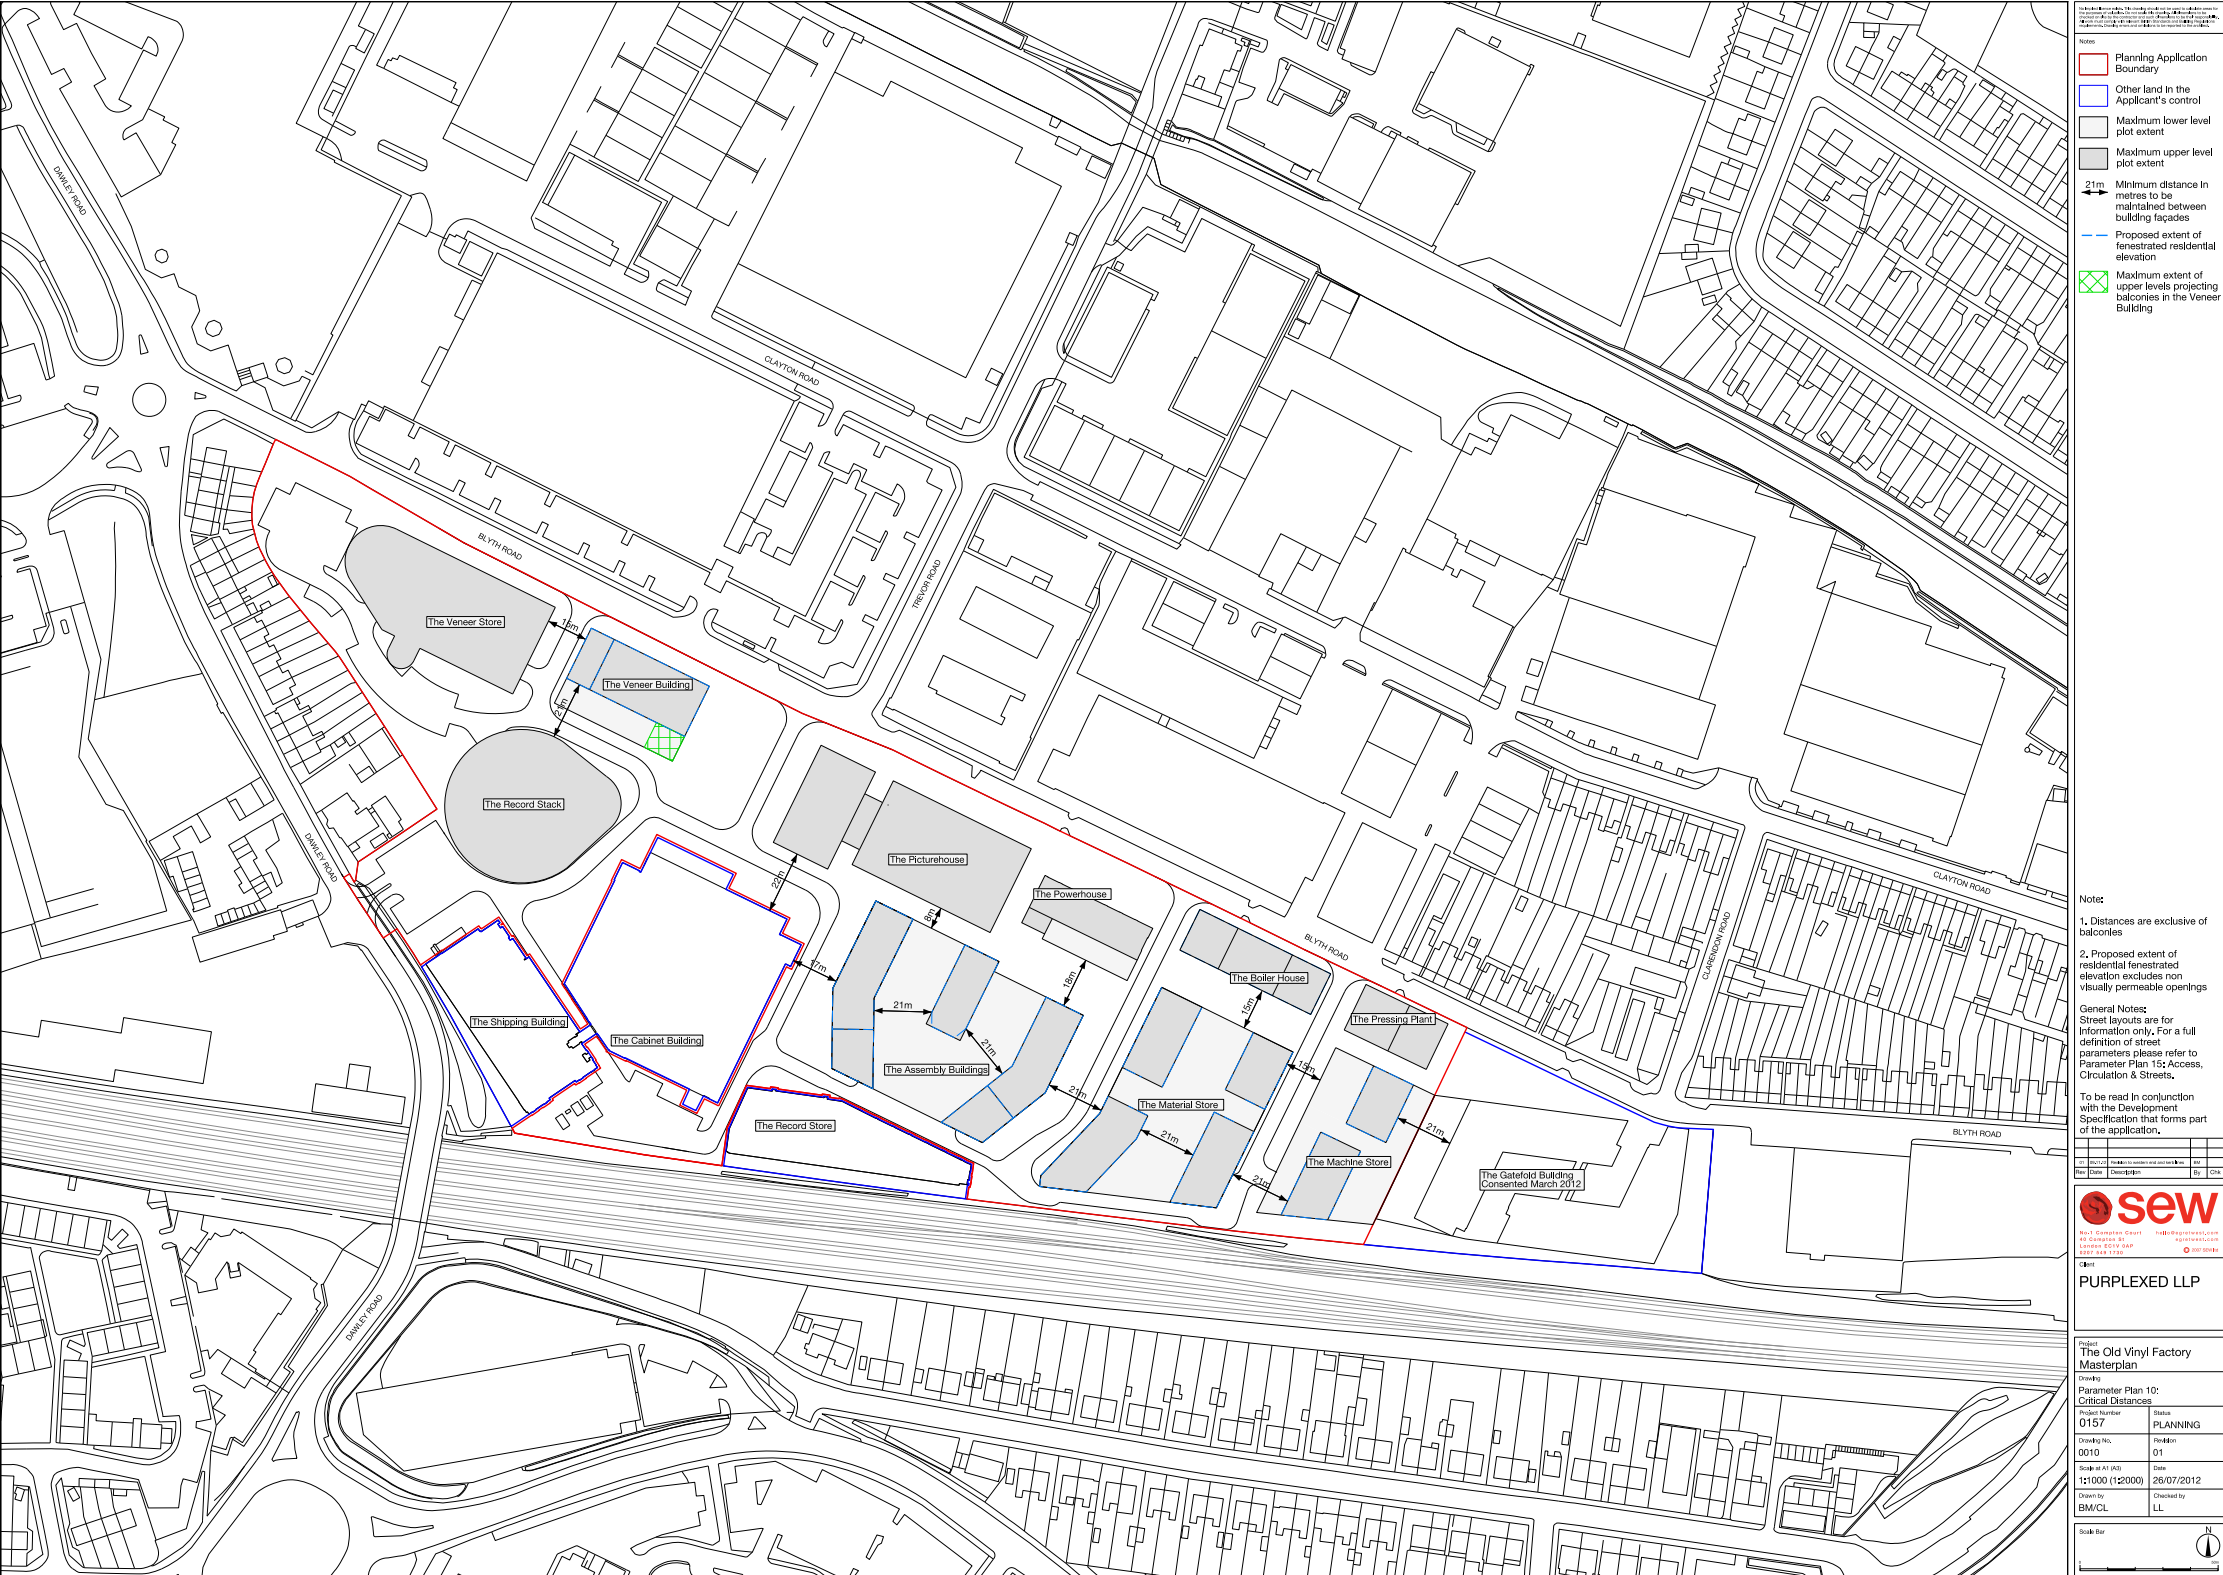

Parameter Plan 10:
Proposed Critical Distances.


Not to scale.

2.0 ASSESSMENT

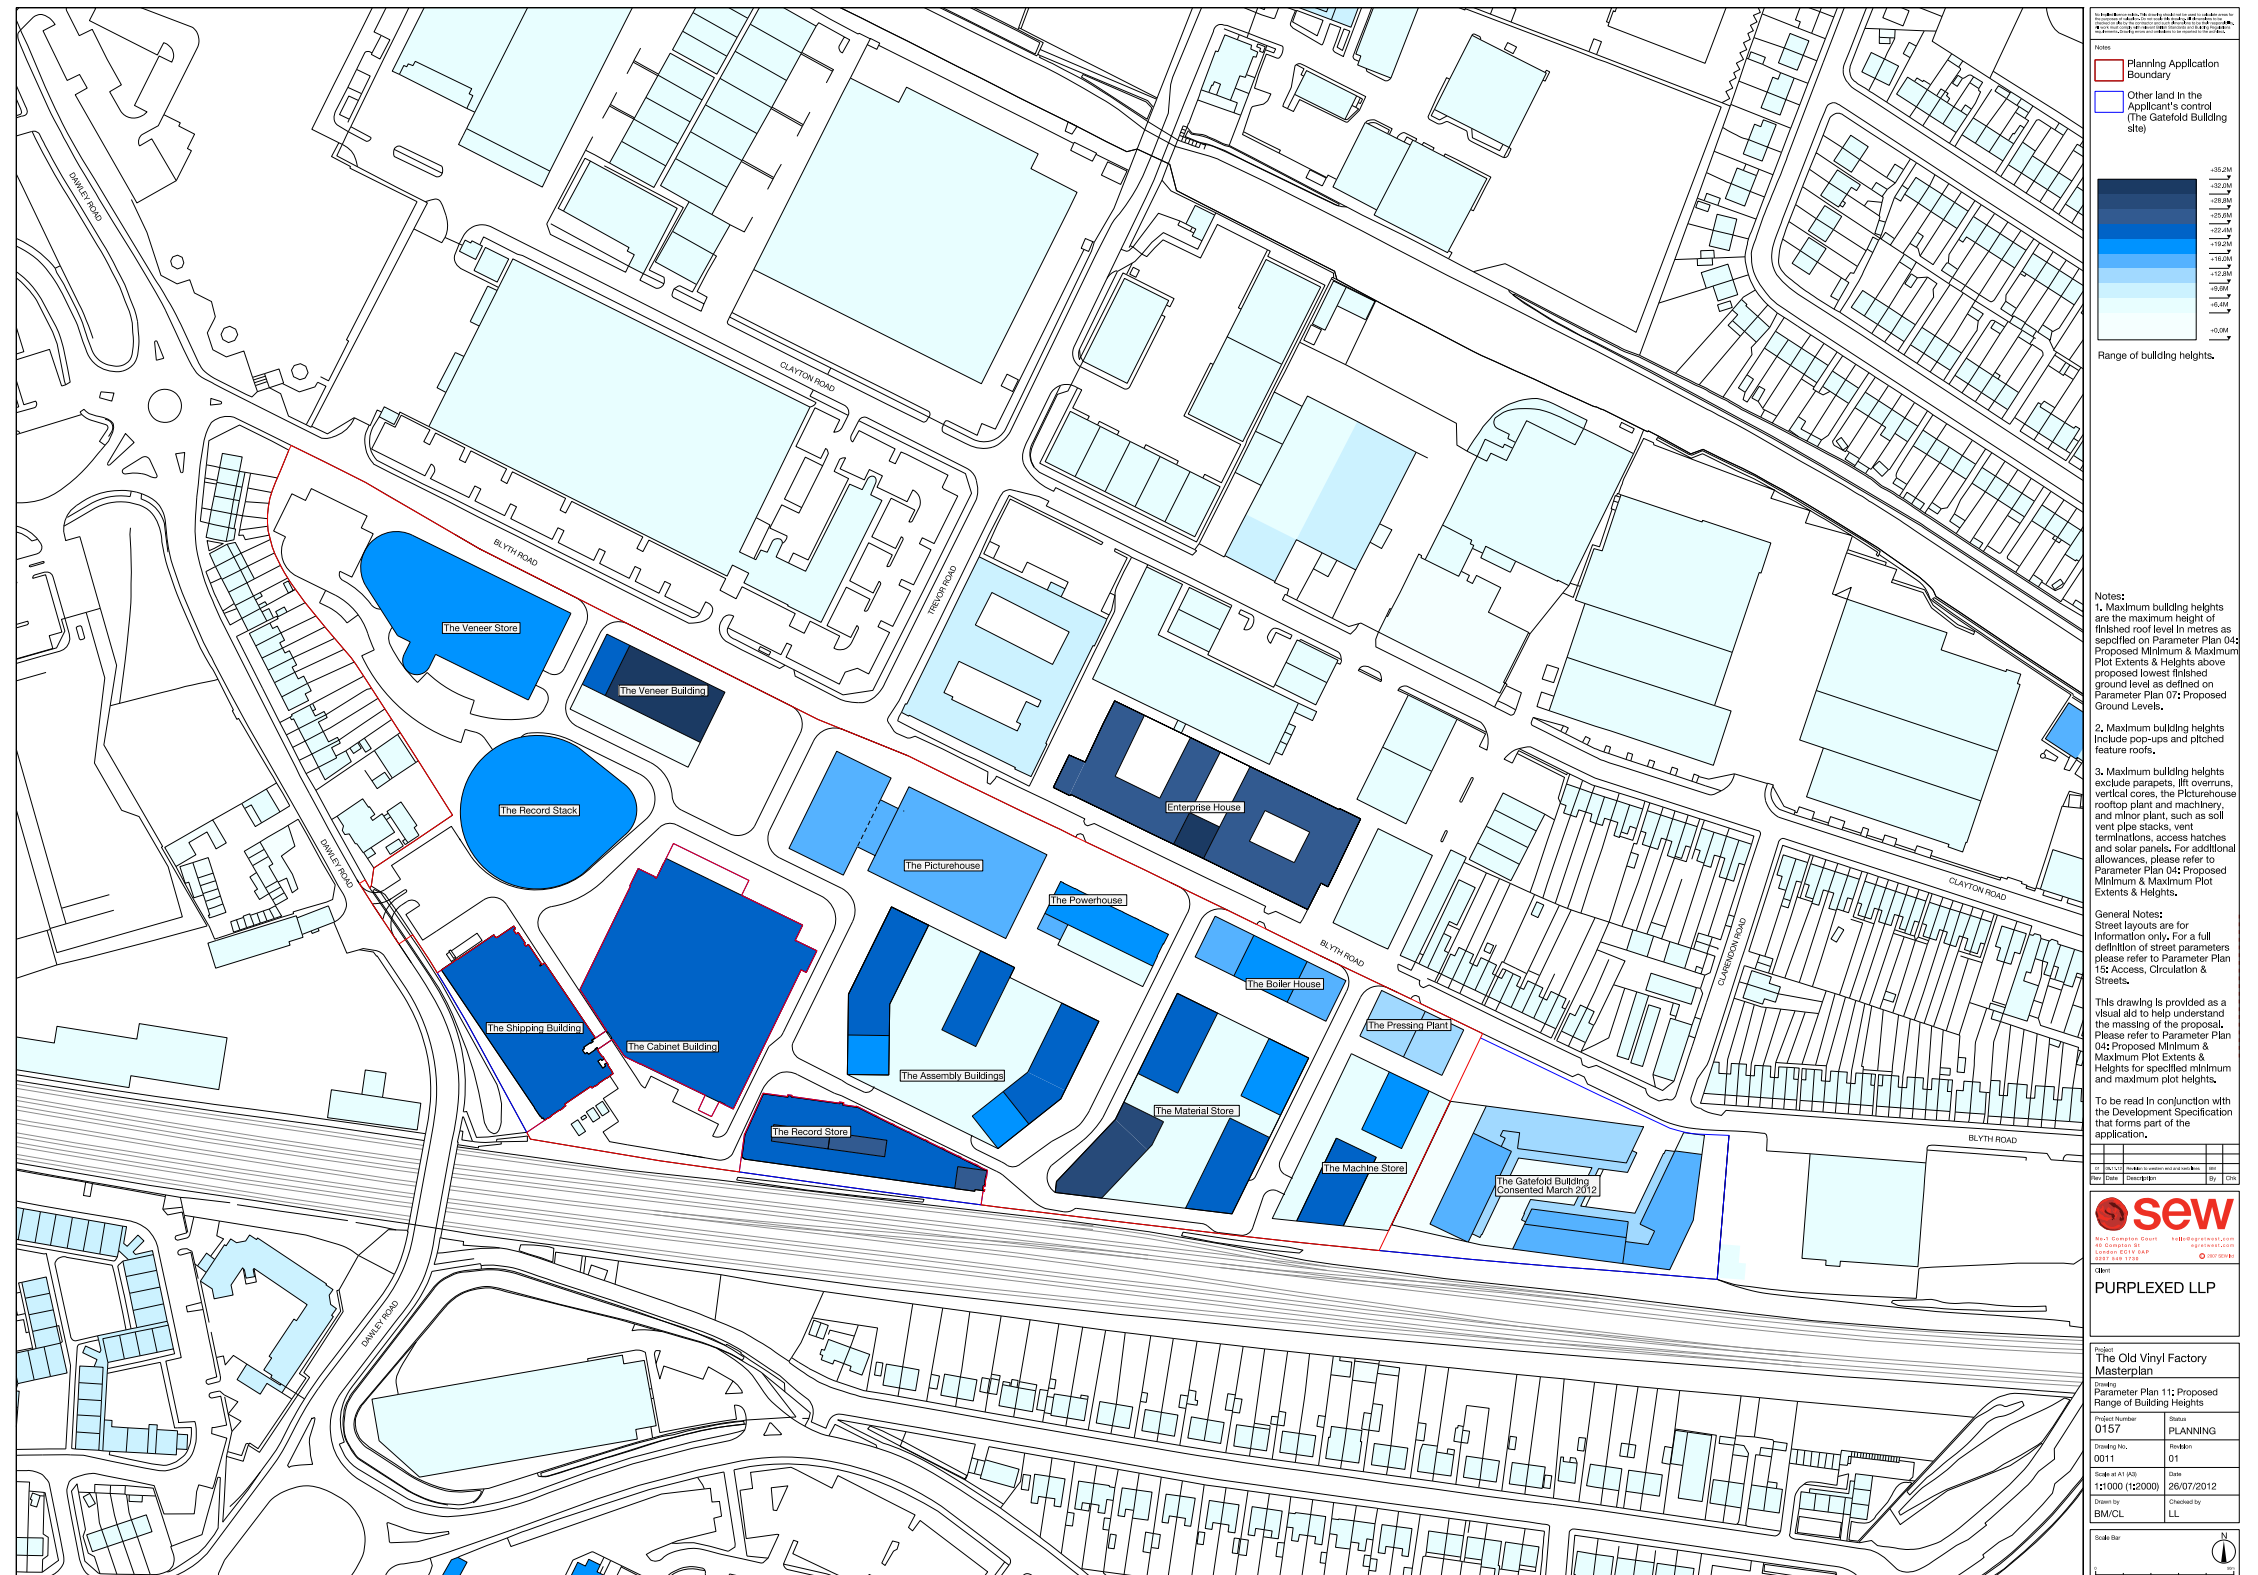

Parameter Plan 11:
Proposed Range of Building Heights.


Not to scale.

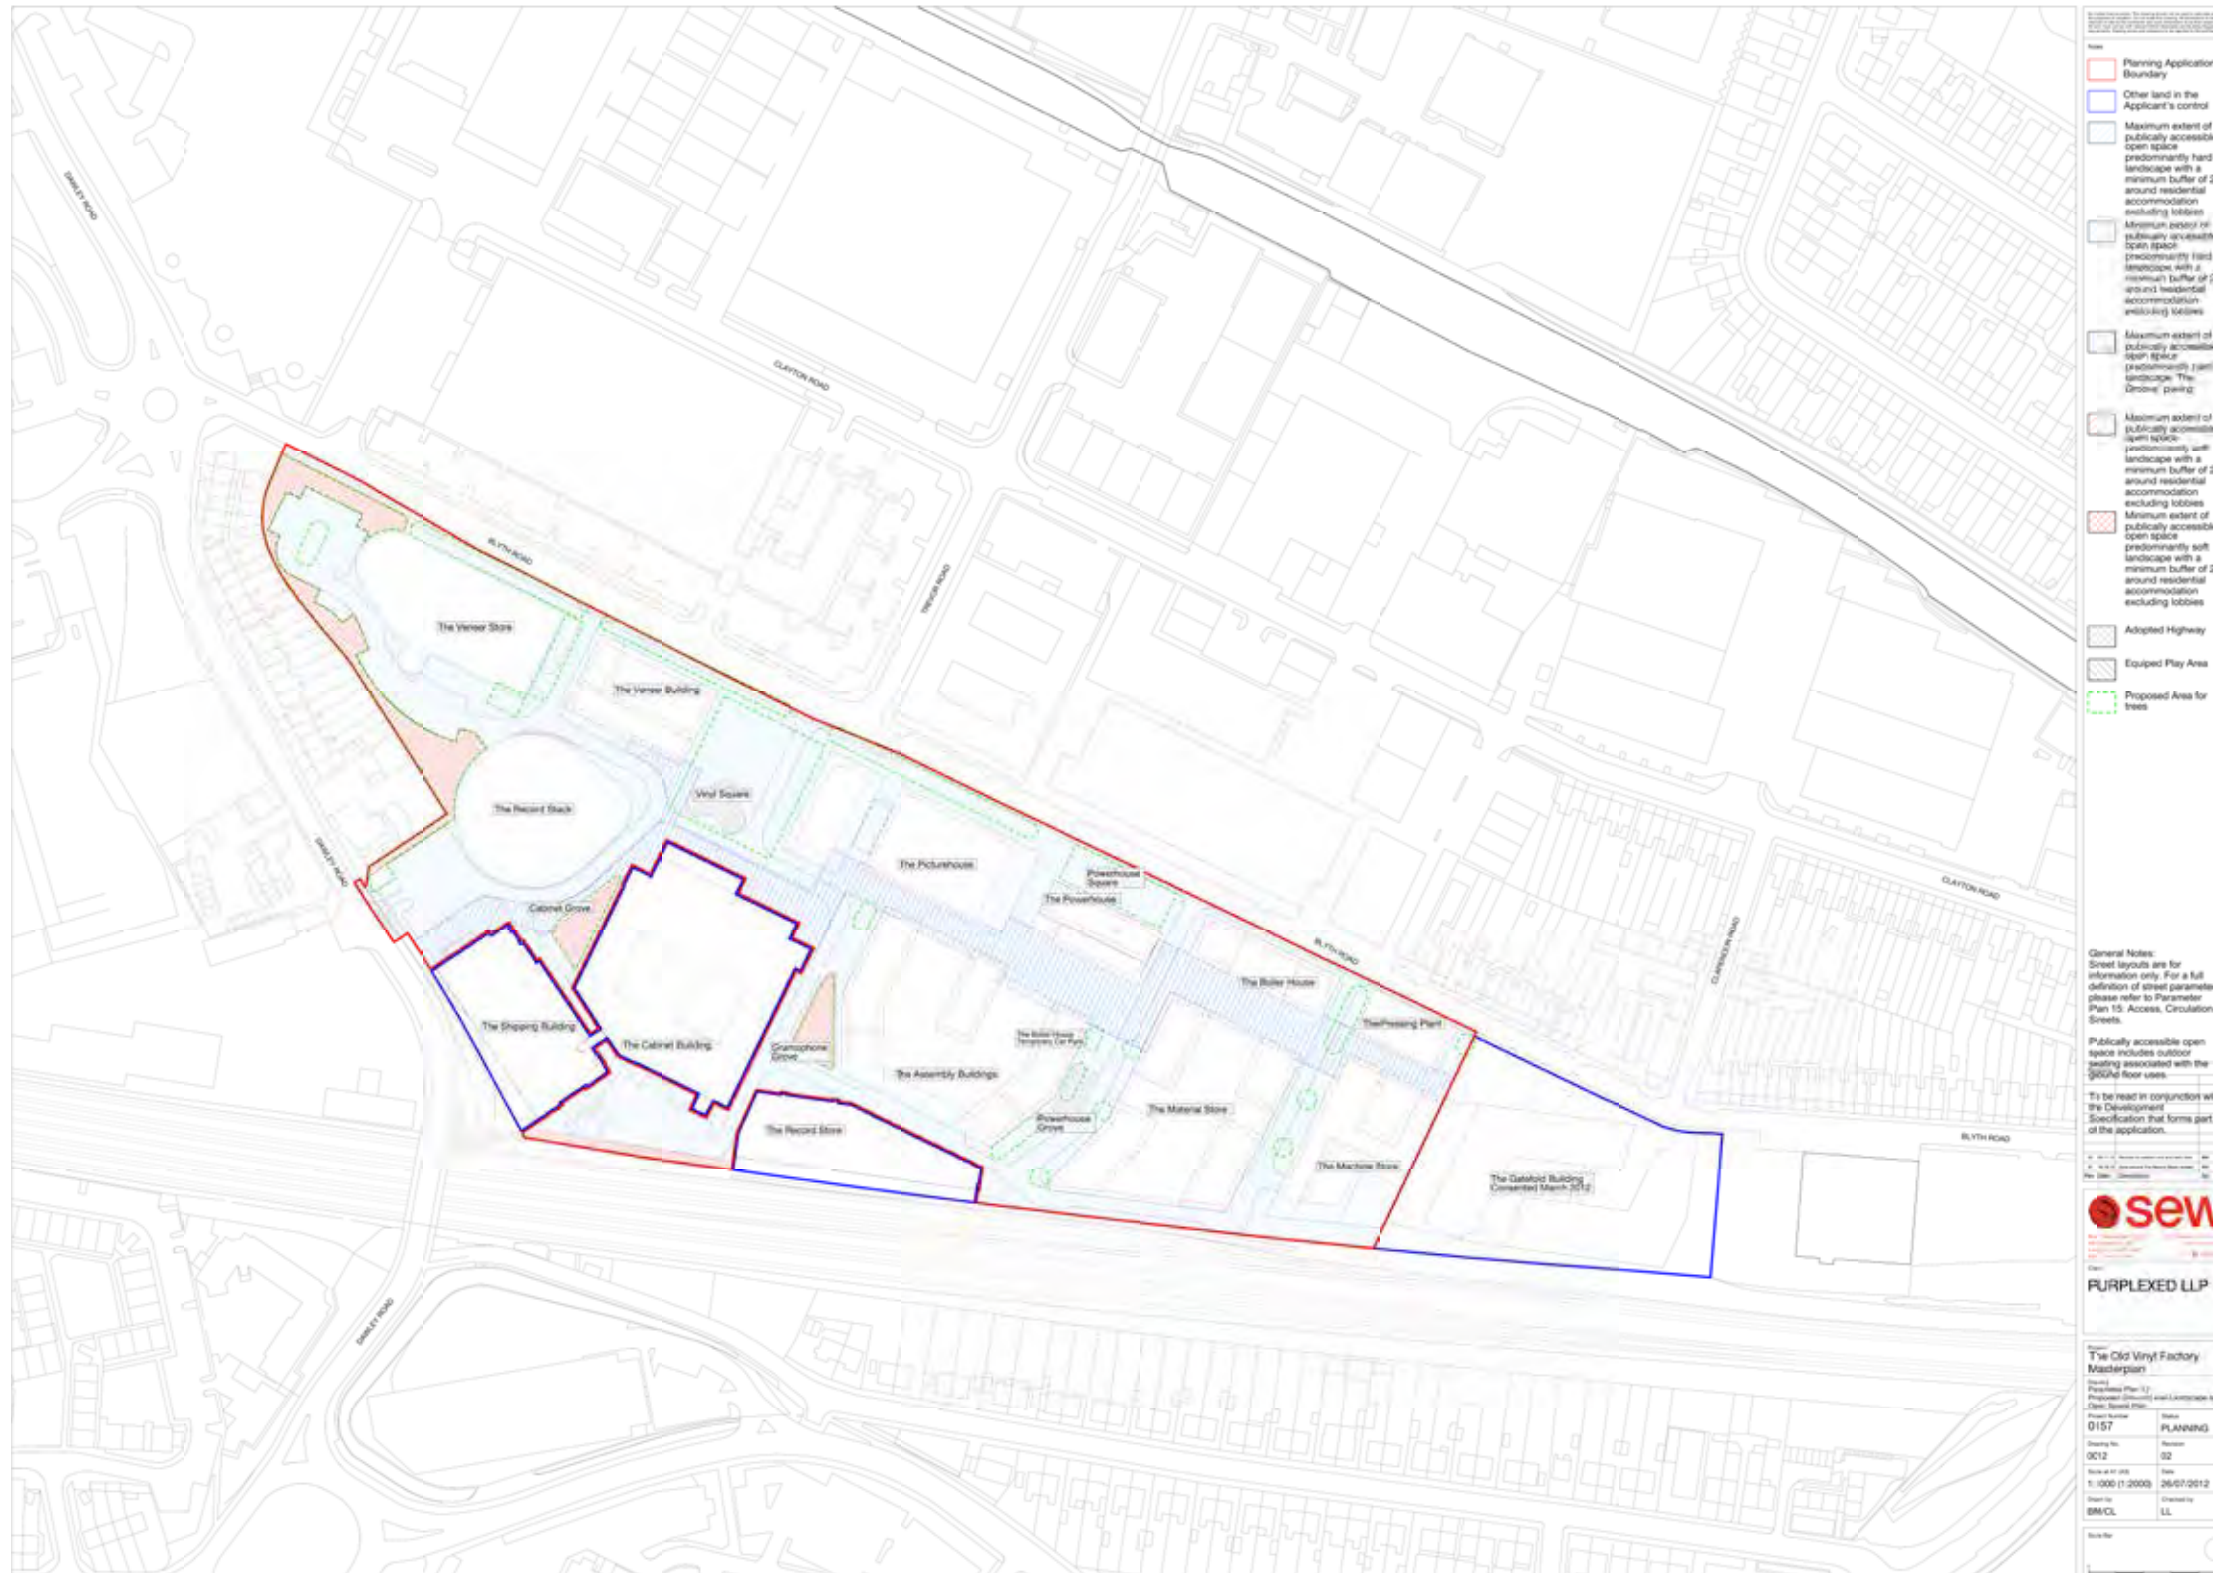

Parameter Plan 12:
Proposed Ground Level Landscape and
Open Space Plan.


Not to scale.

2.0 ASSESSMENT

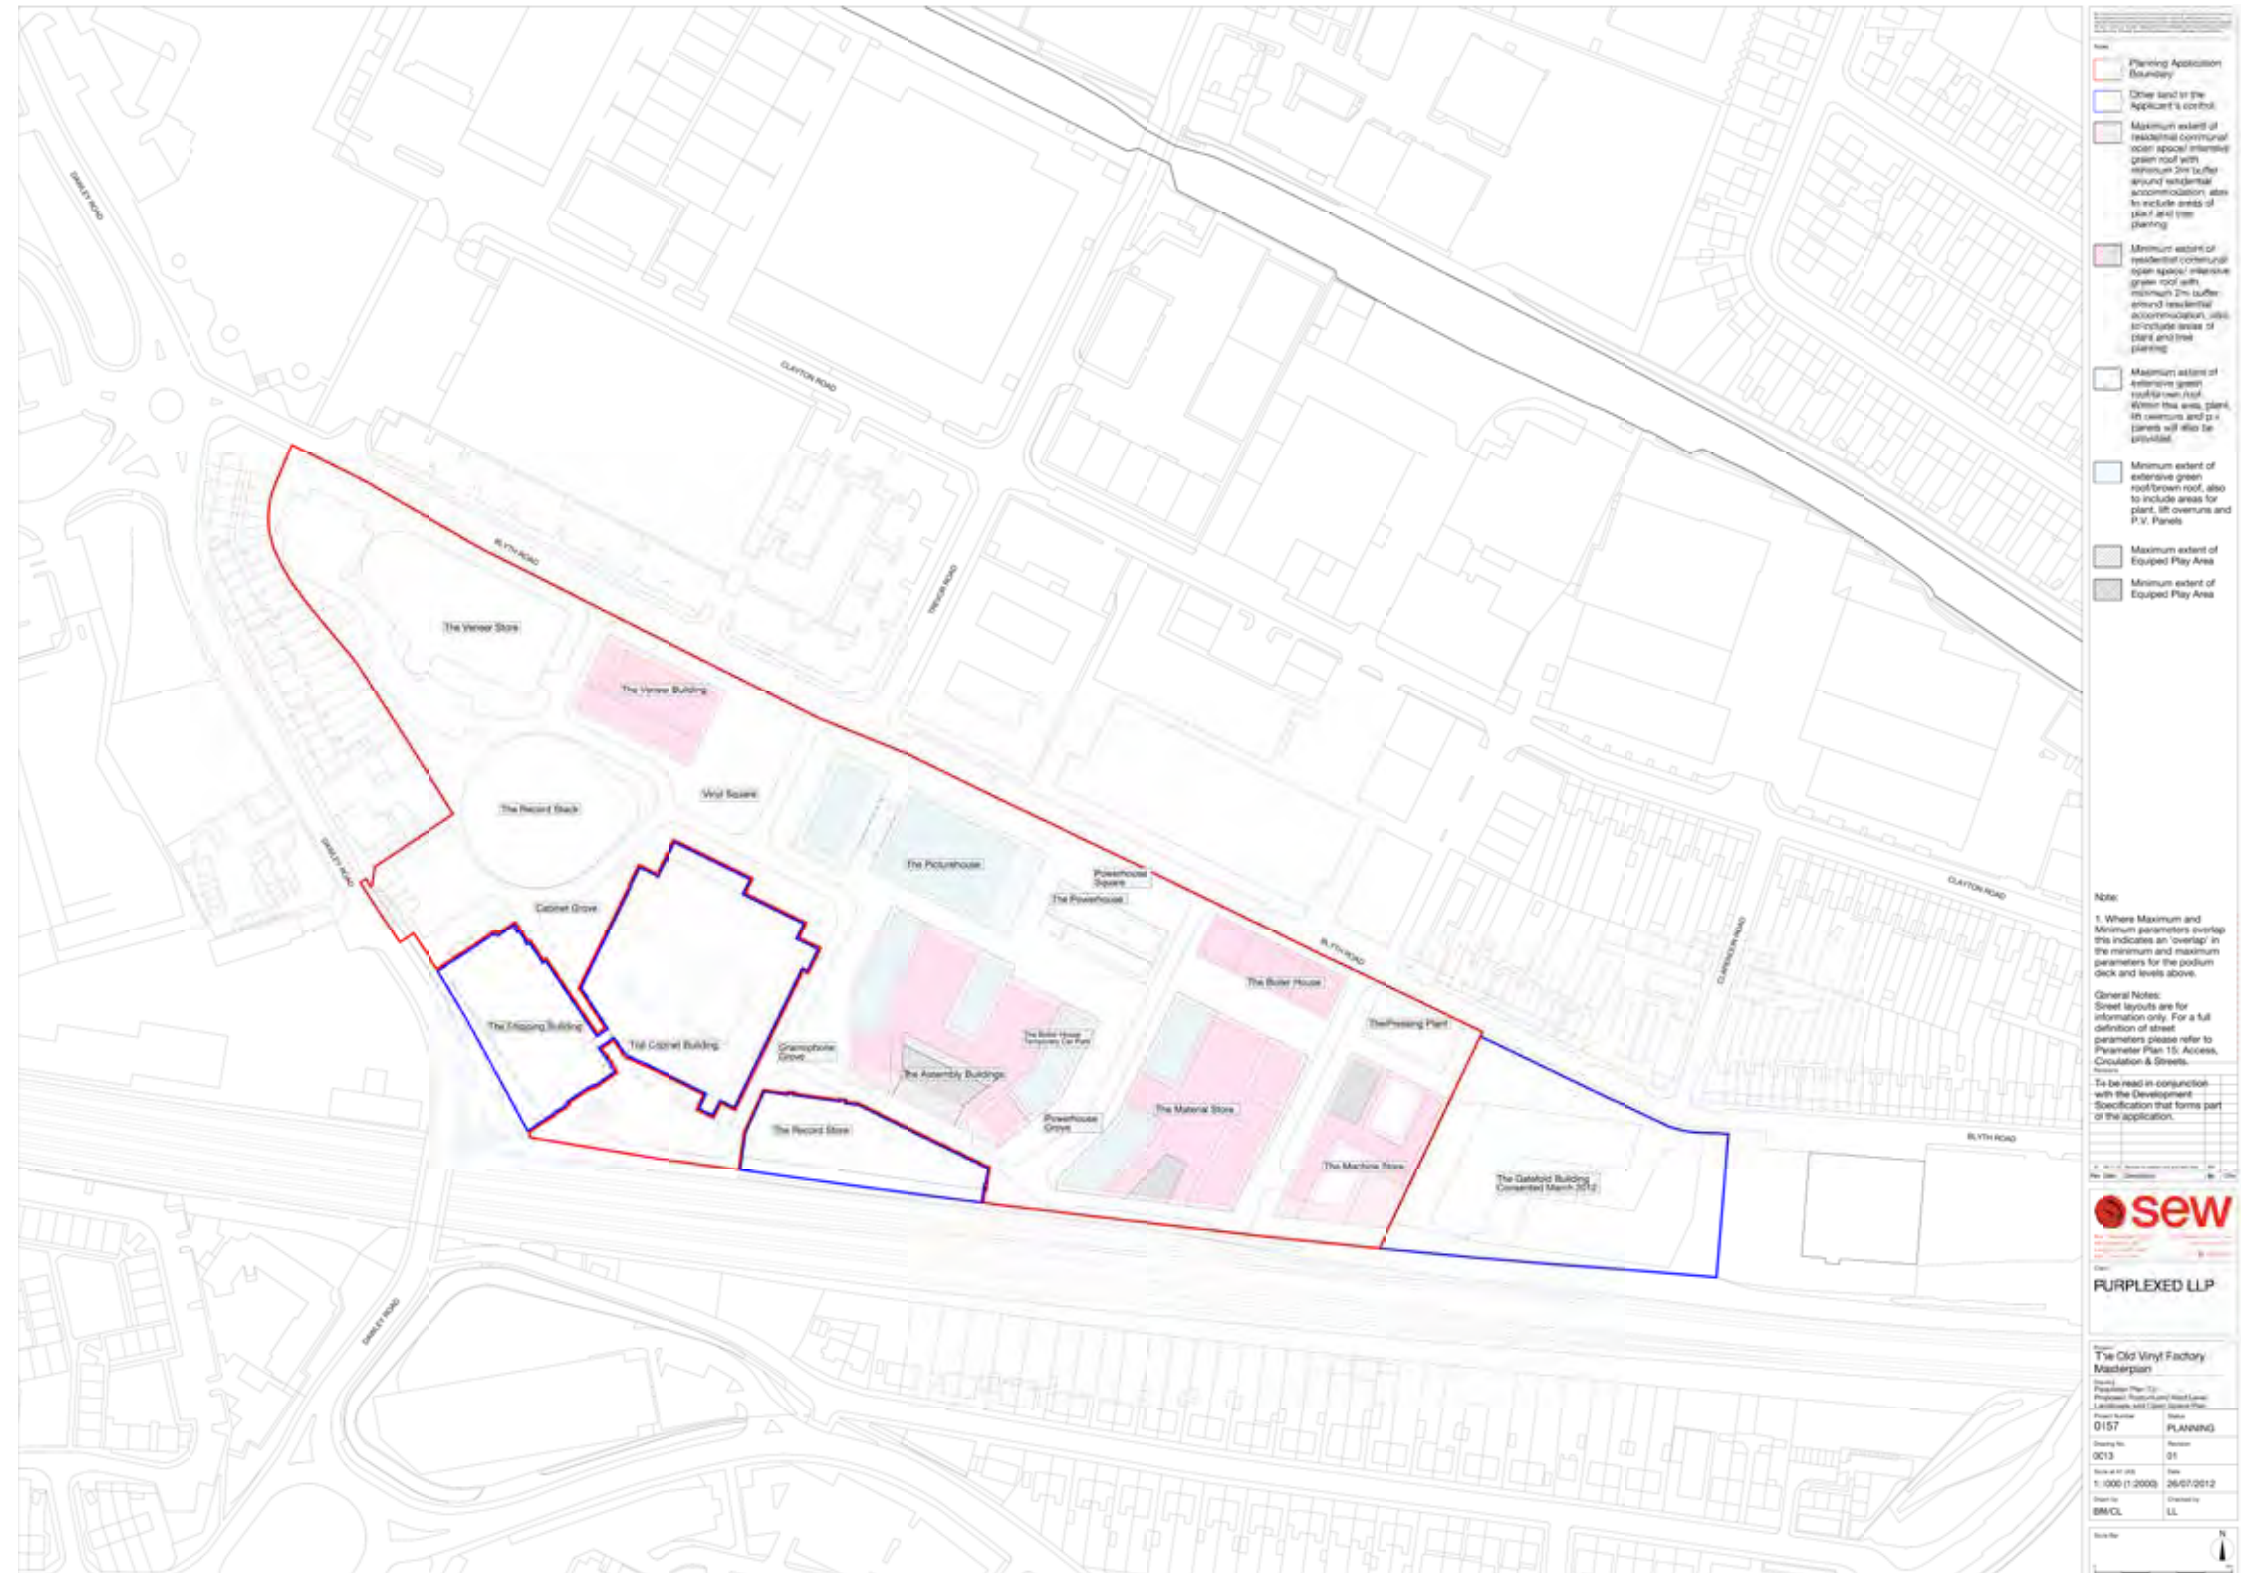

Parameter Plan 13:
Proposed Podium and Roof Level Landscape and Open Space Plan.

Not to scale.

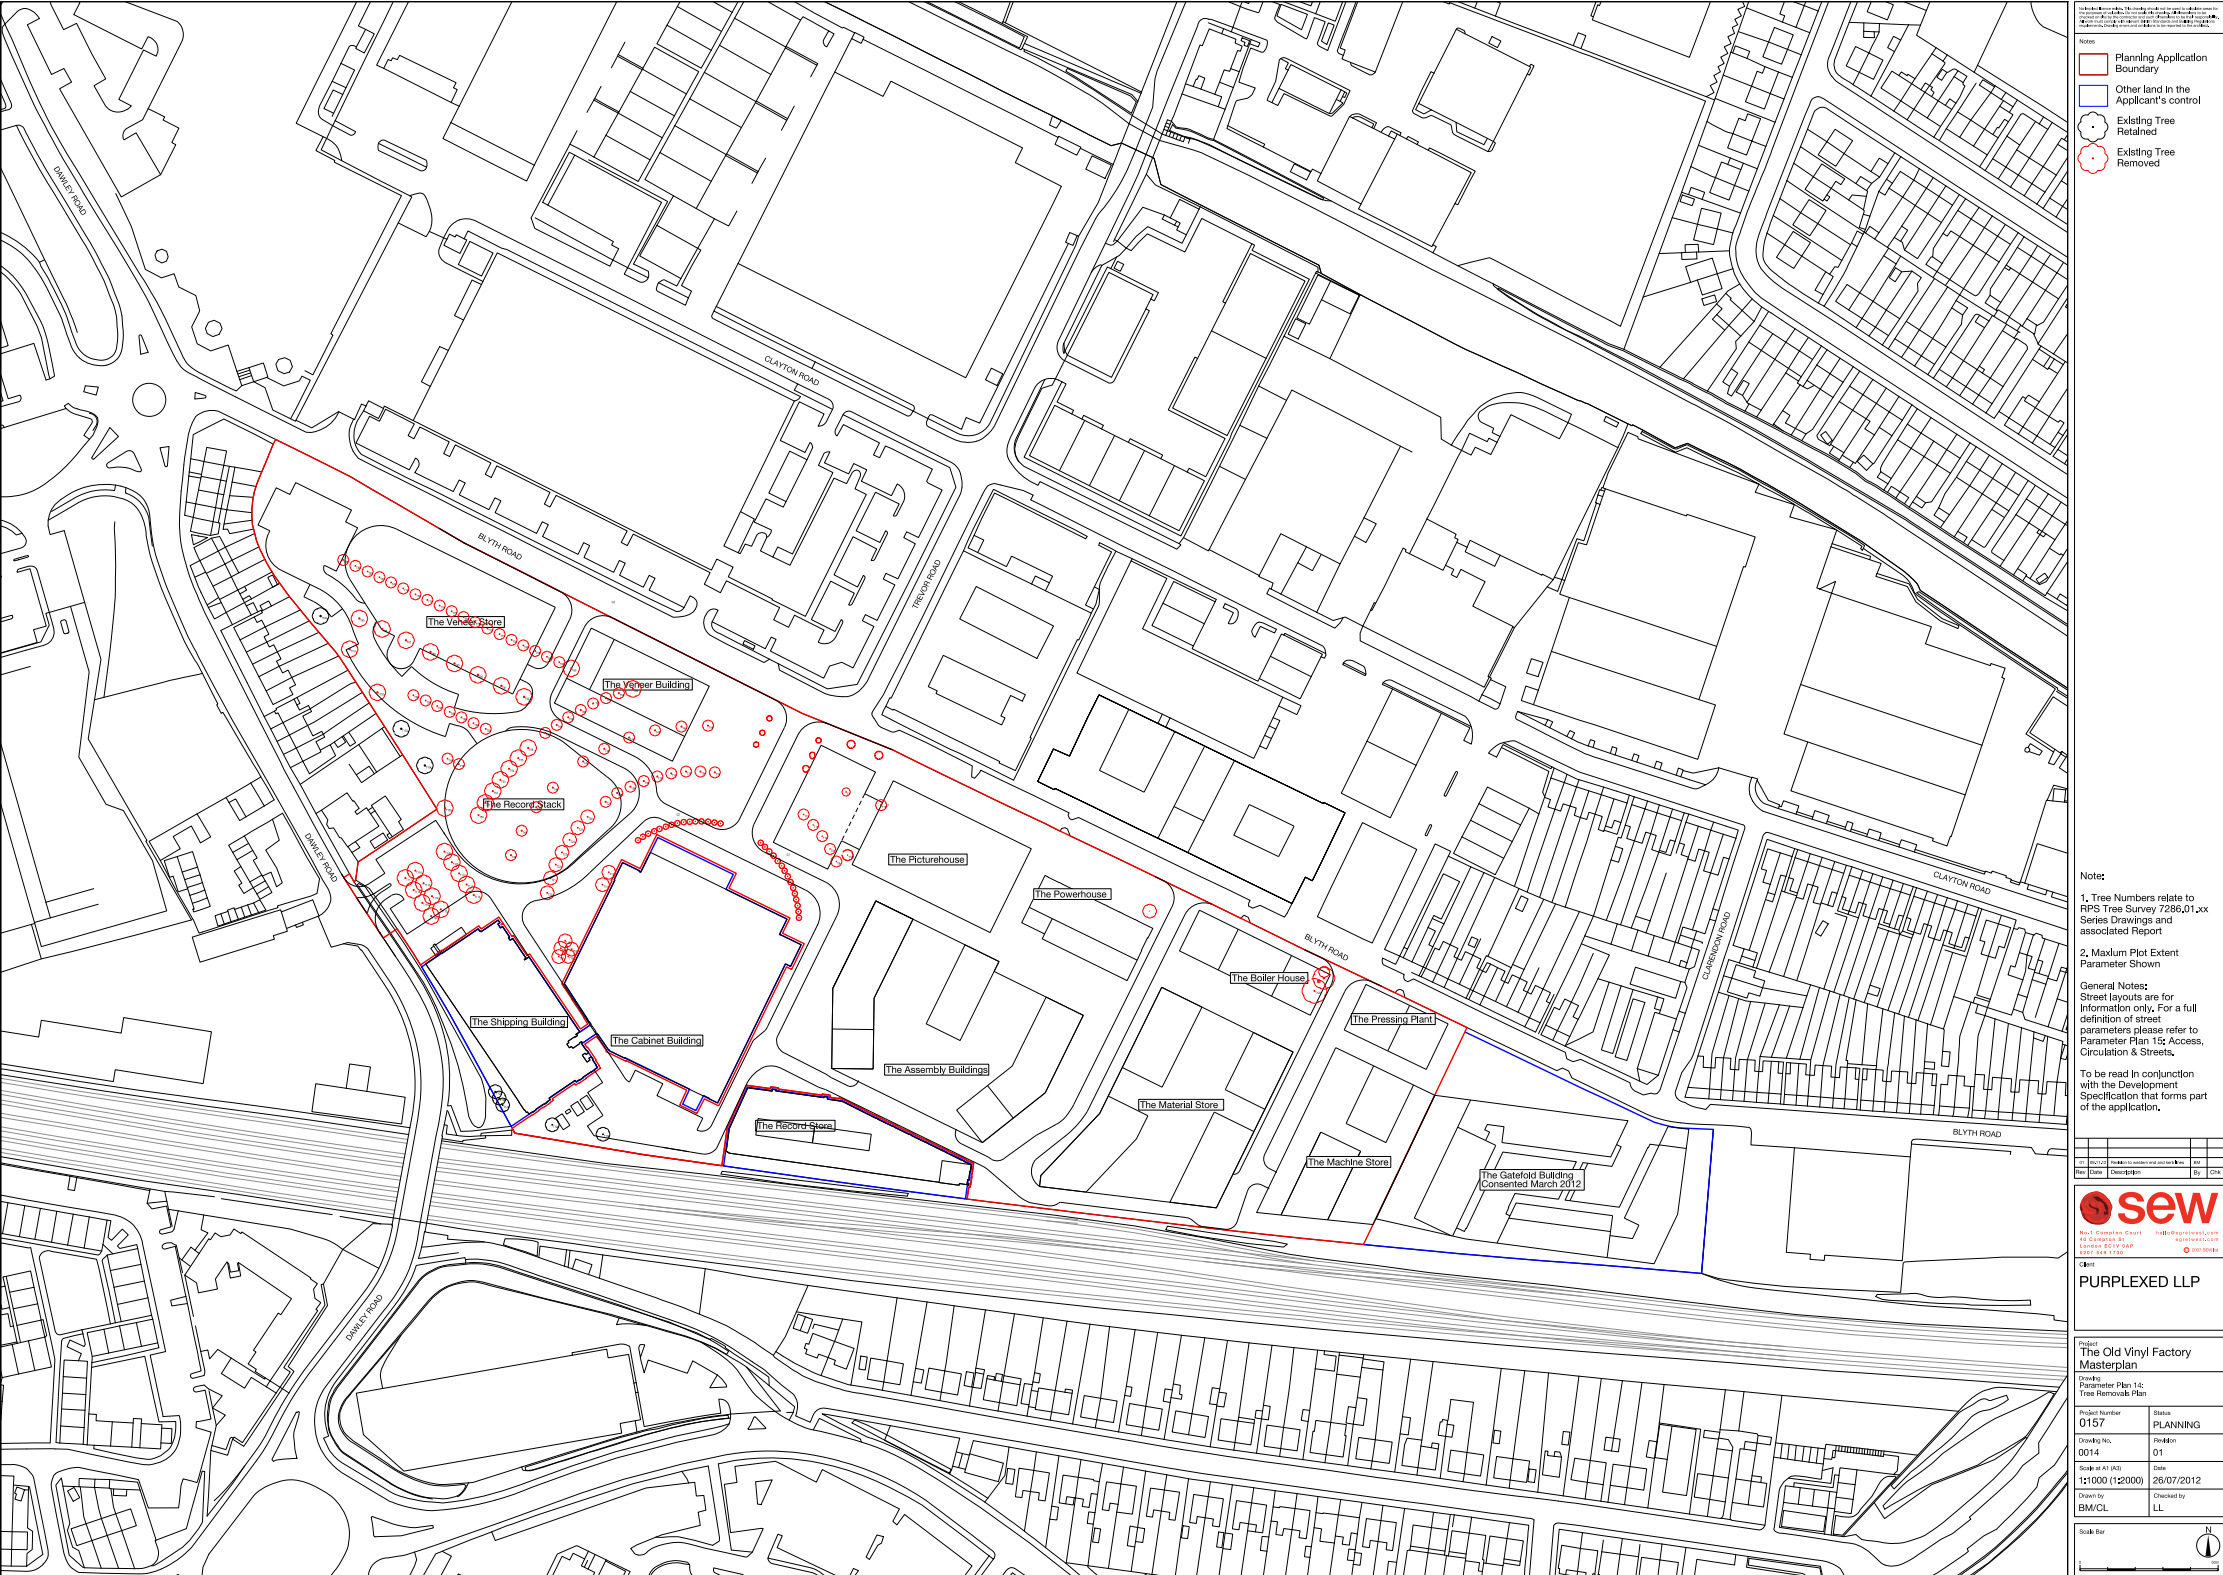

2.0

ASSESSMENT

Parameter Plan 15:
Access, Circulation and Streets.
Not to scale.

