




Proposed 2nd Floor Plan

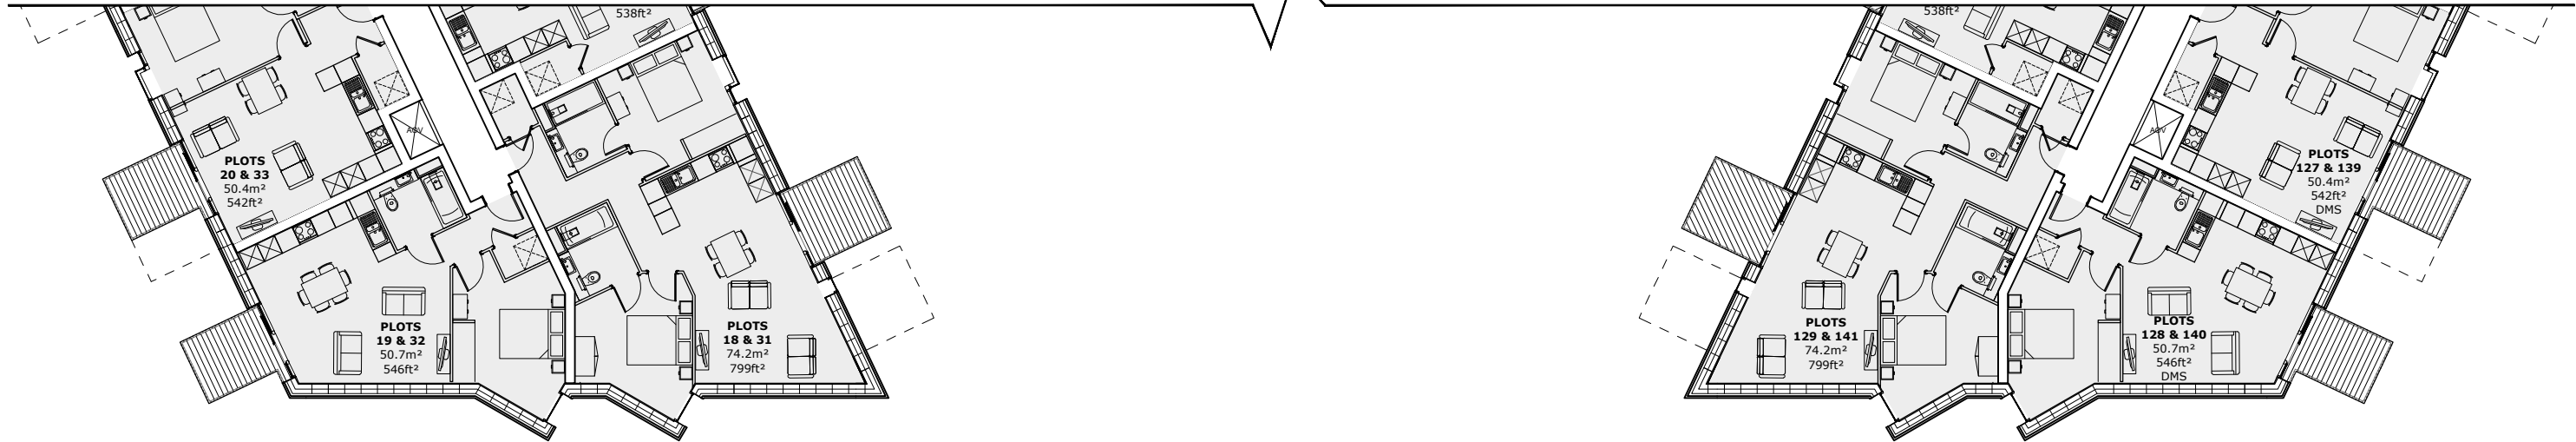



Proposed 3rd-4th Floor Plan

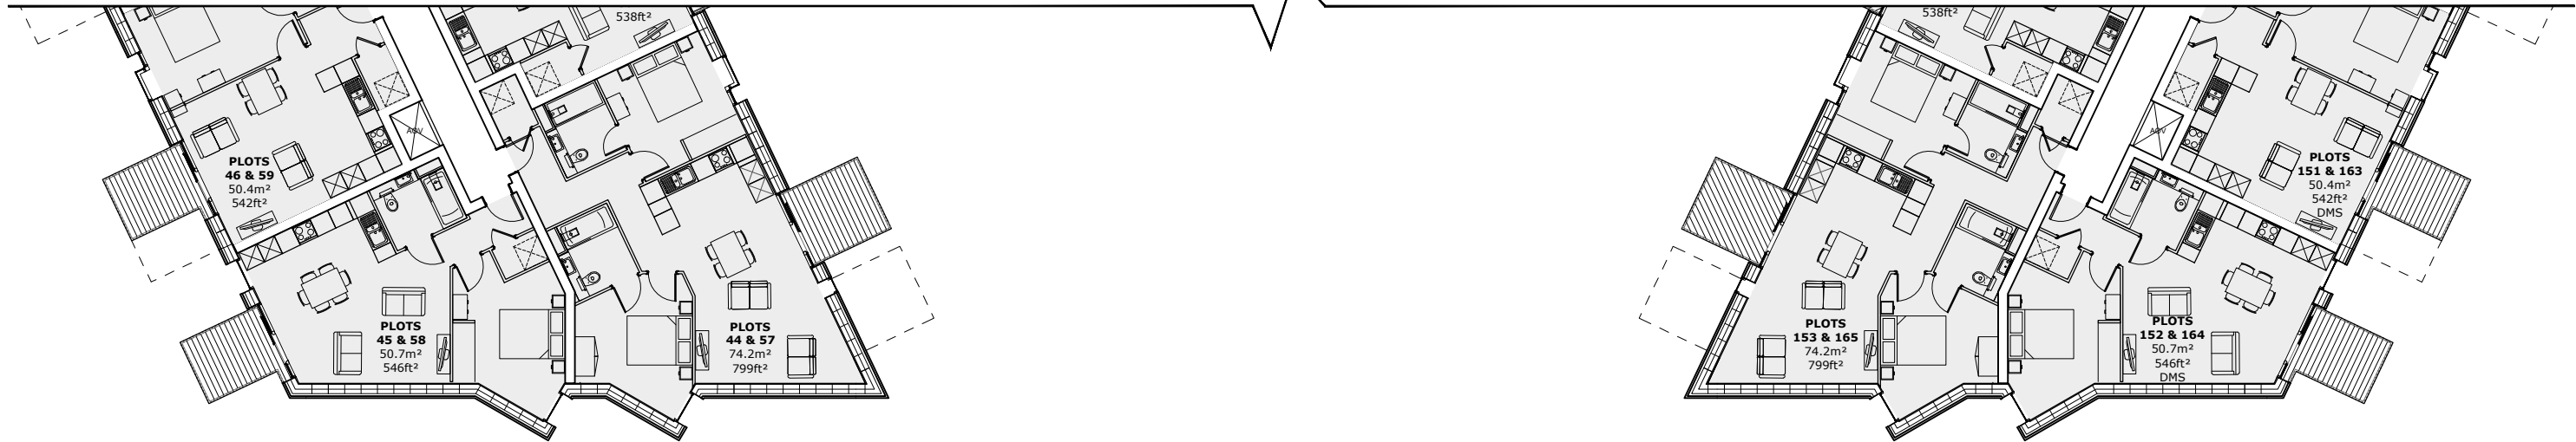

Proposed 5th-6th Floor Plan

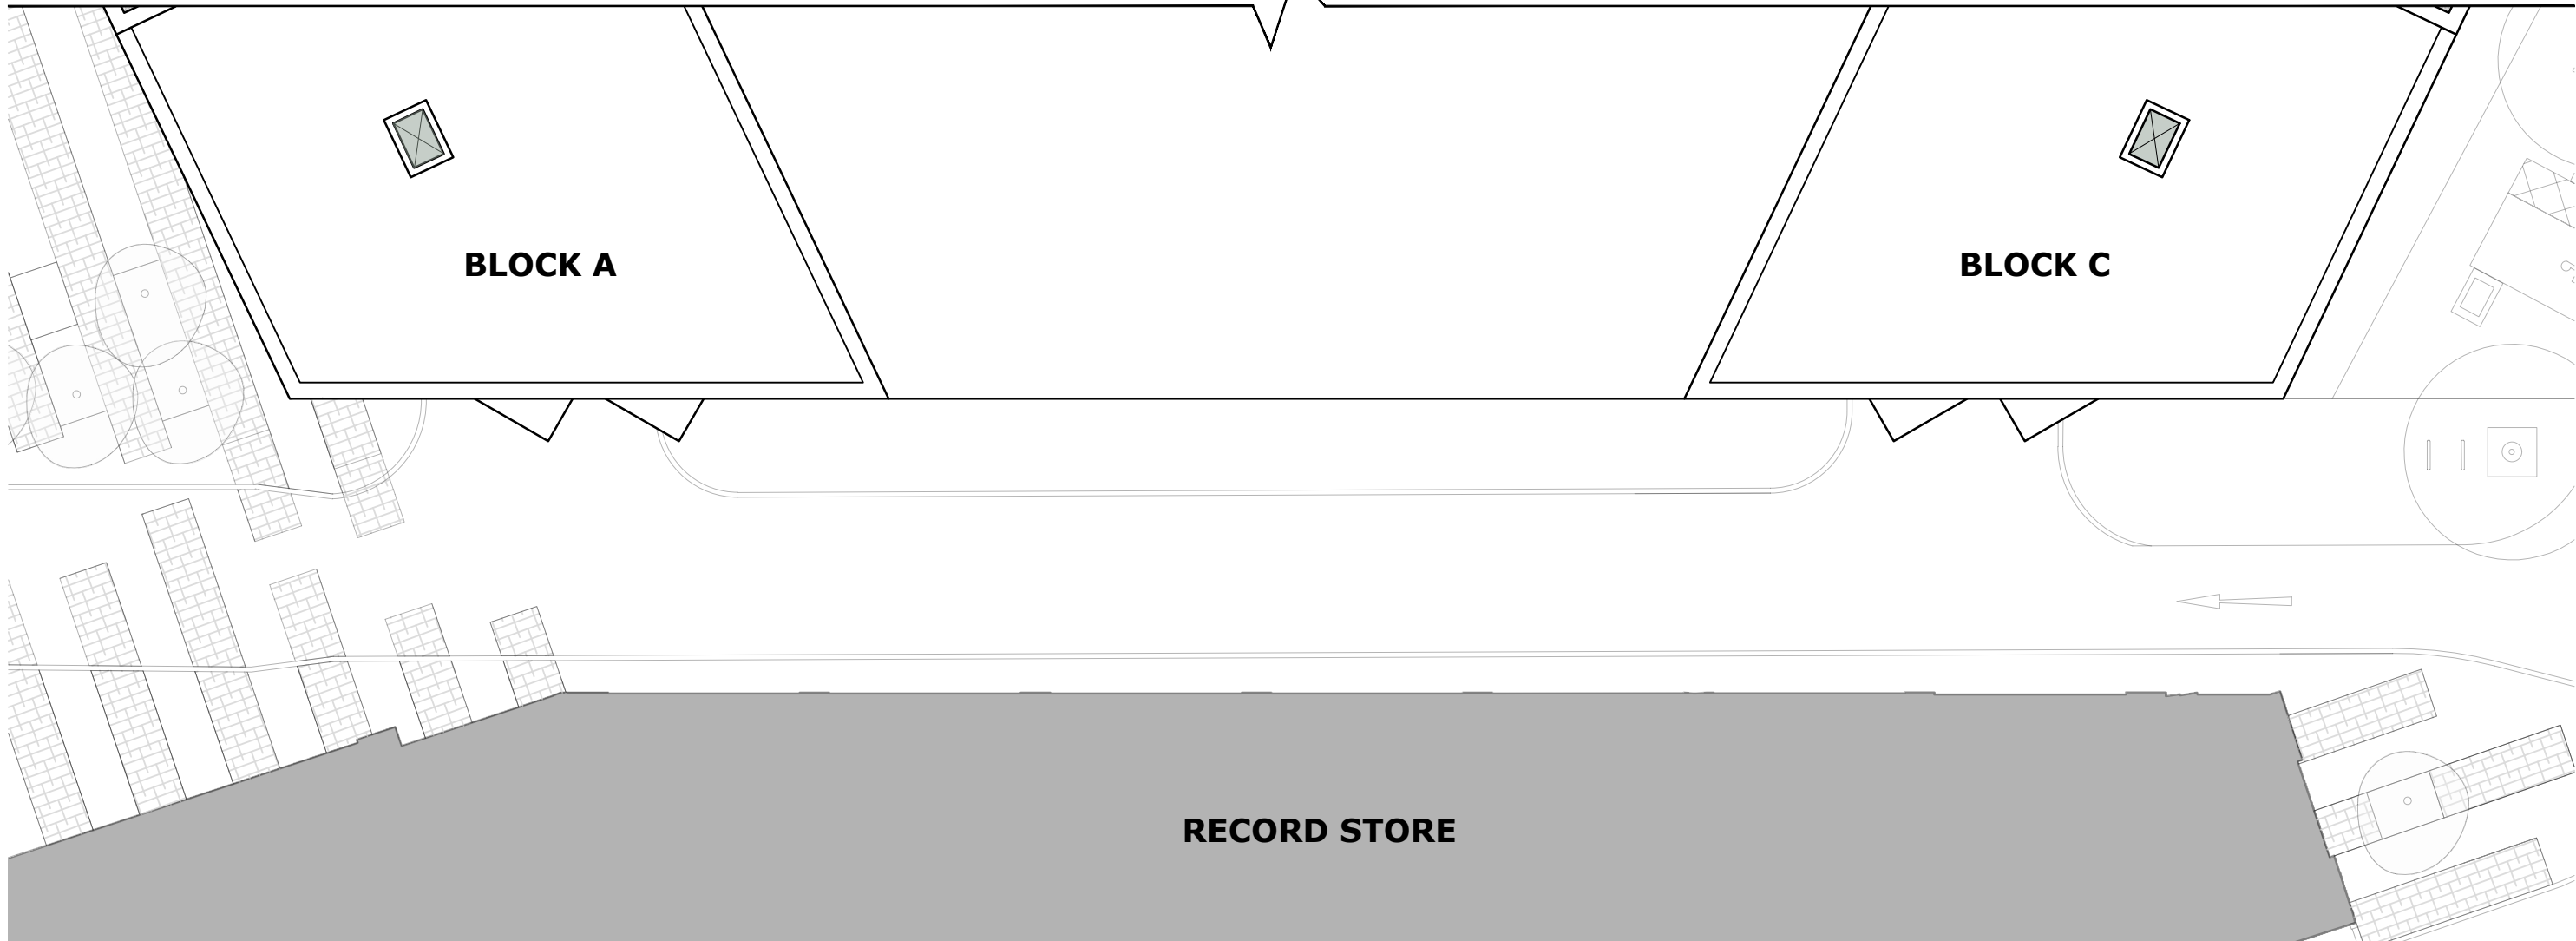

Proposed Roof Plan & Site Context

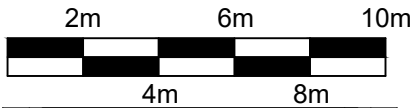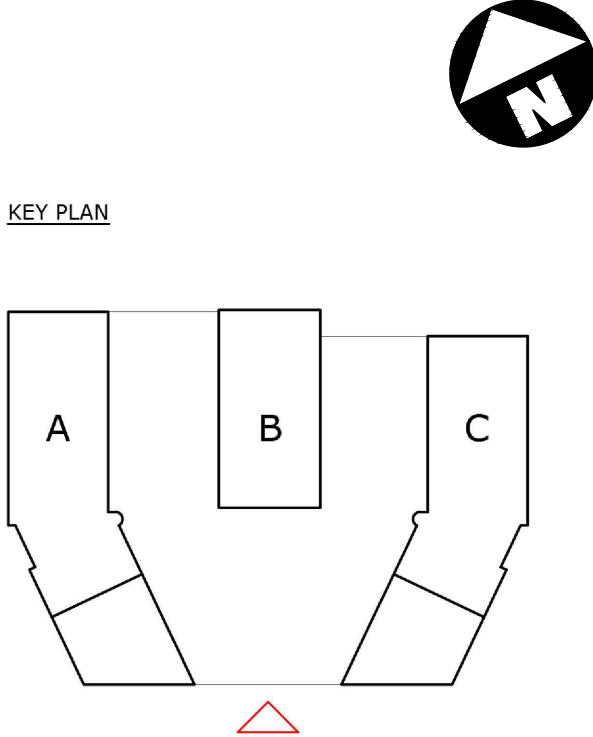

A		Plot 5 & 118 layout amendment	JM	20.06.20
rev		description	by	date

PLANNING
ISSUE

Title		Condition 5- Record Store Overlooking Resolution- Proposed Floor Plans	
Site		The Assembly Buildings, Hayes	
Drg.		WH199/20/P/75.01	
Date	Feb 2020	Rev	A
Drawn	JM	Scale	1:200 @ A2



The Weston Group Business Centre, Parsonage Road,
Takeley, Essex, CM22 6PU.
Tel: 01279 873333 Fax: 01279 873378
info@weston-homes.com