


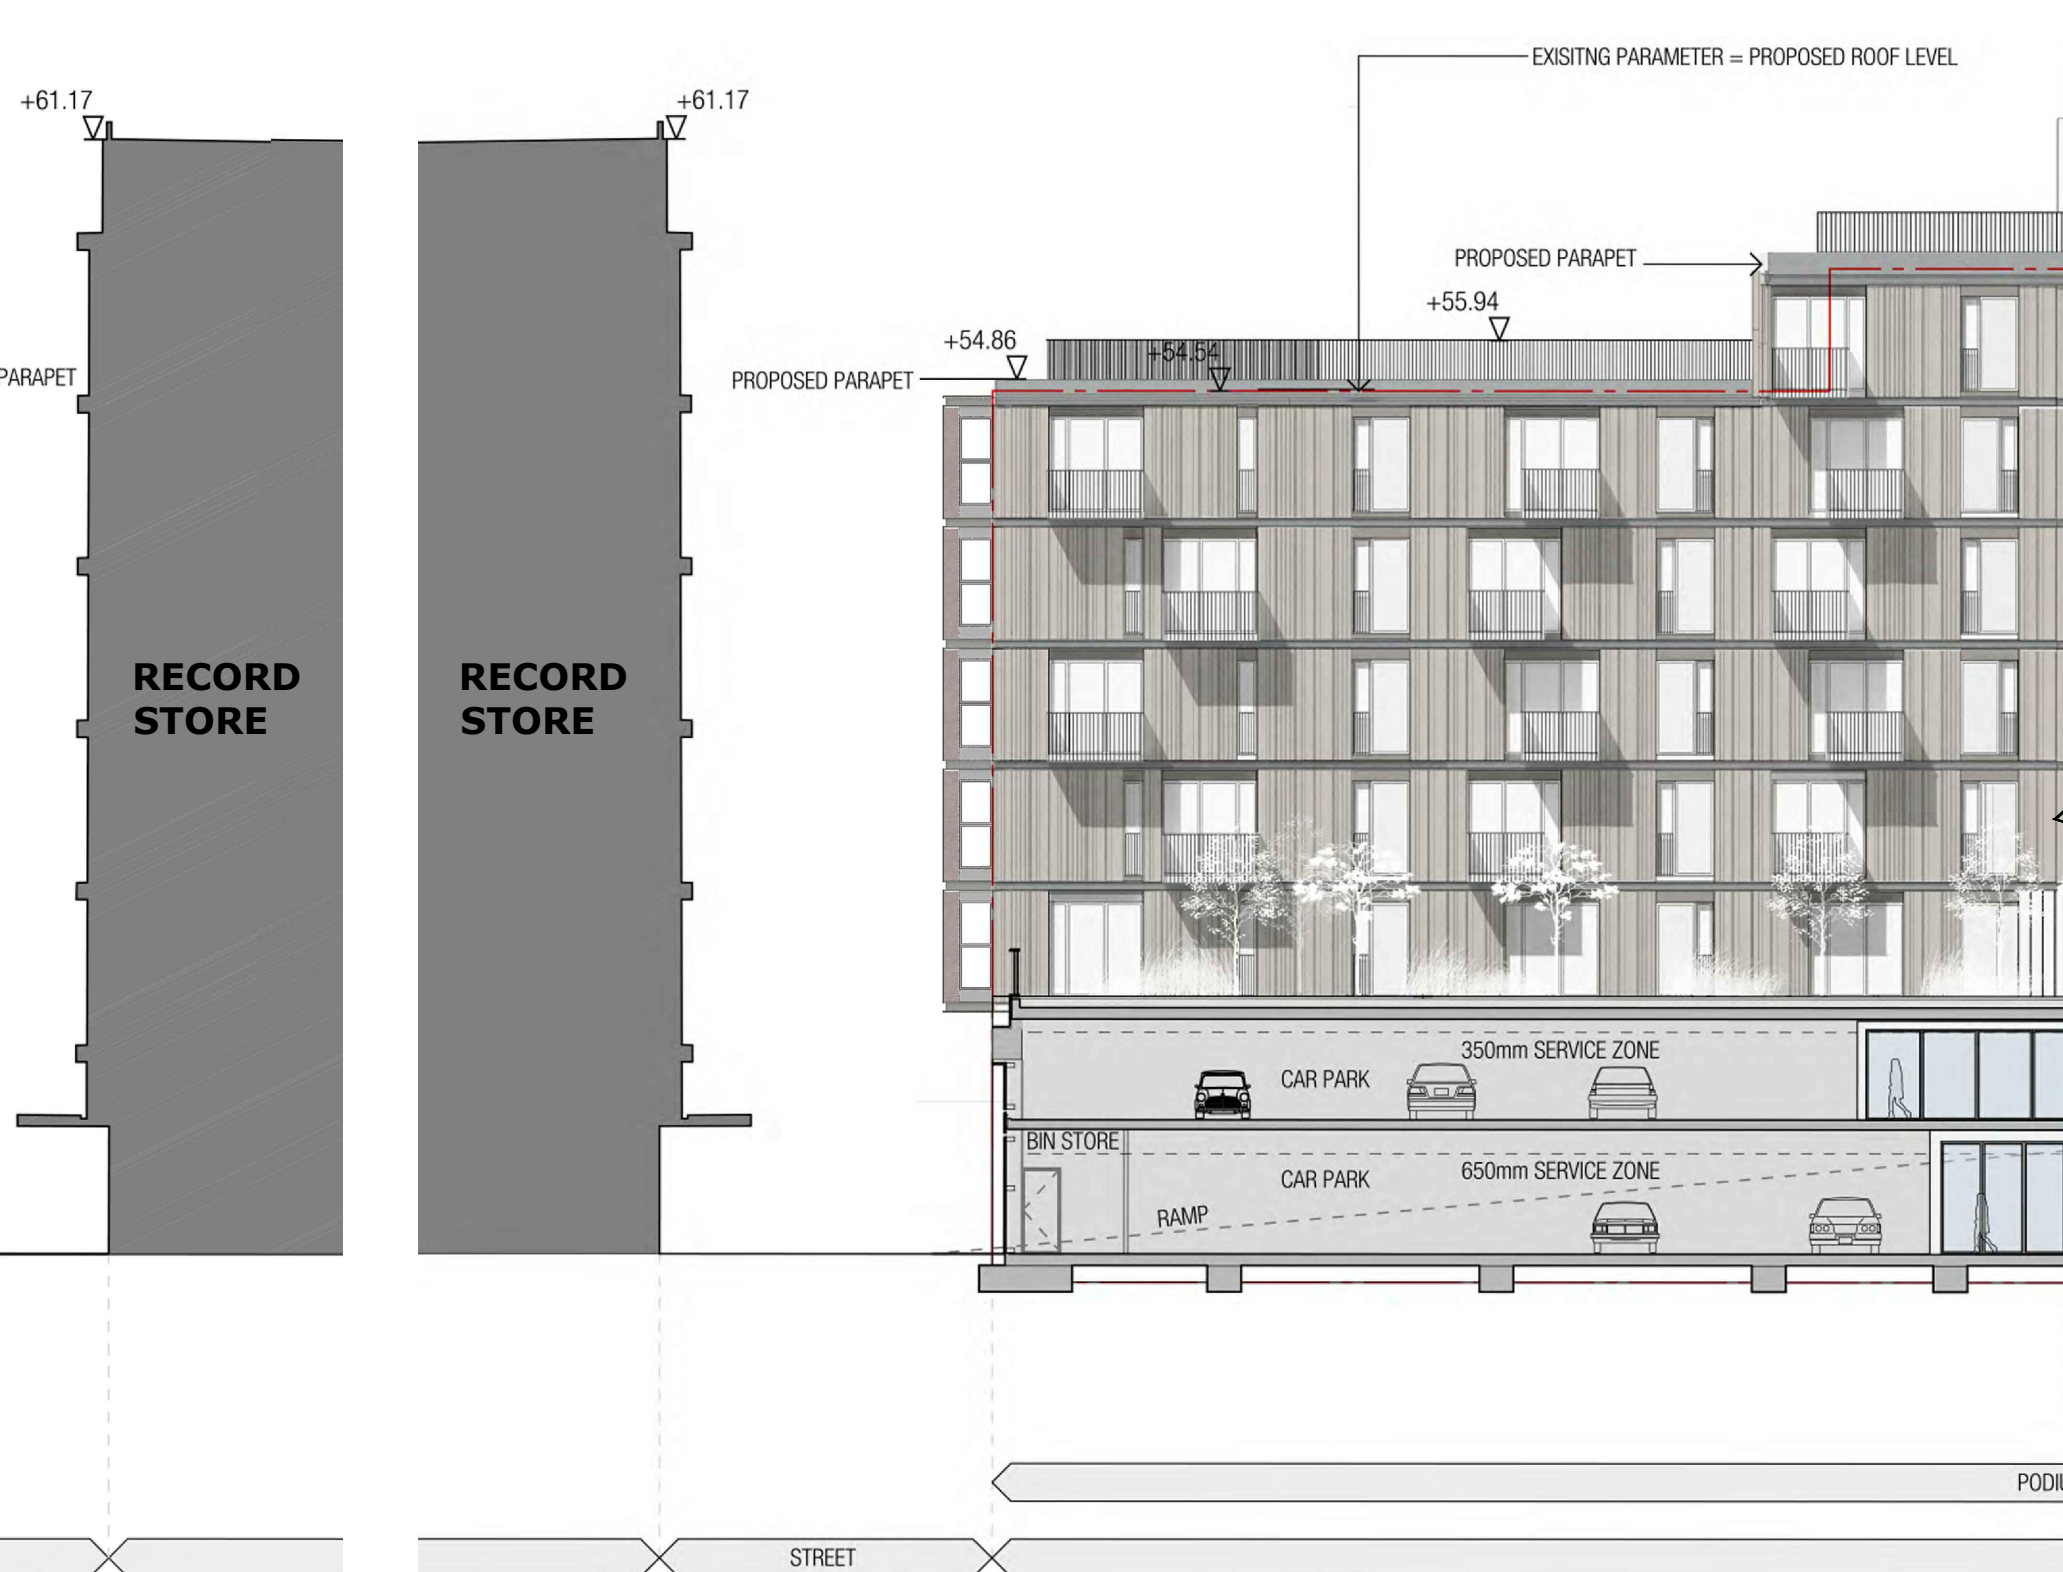

Proposed South Elevation (1)




Proposed Block A West Elevation (2)




Proposed Block A East Elevation (3)

KEY PLAN

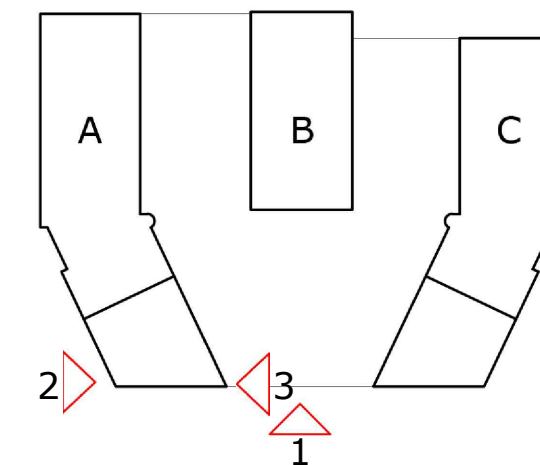

Note

The cladding indicated on 'Proposed South Elevation' and the oriel window projections on 'Proposed Block A West Elevation' & 'Proposed Block A East Elevation' are rendered to more accurately represent the desired finish of the proposed cladding system as noted in the Design & Access statement and illustrated on the CGI's.

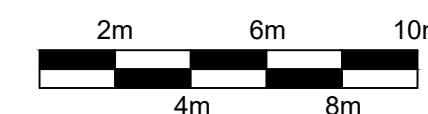

rev	description	by	date

PLANNING ISSUE

Title	Condition 5- Record Store Overlooking Resolution - Proposed Elevations		
Site	The Assembly Buildings, Hayes		
Drg.	WH199/20/P/75.02		
Date	Feb 2020	Rev	-
Drawn	JM	Scale	1:200 @ A2

