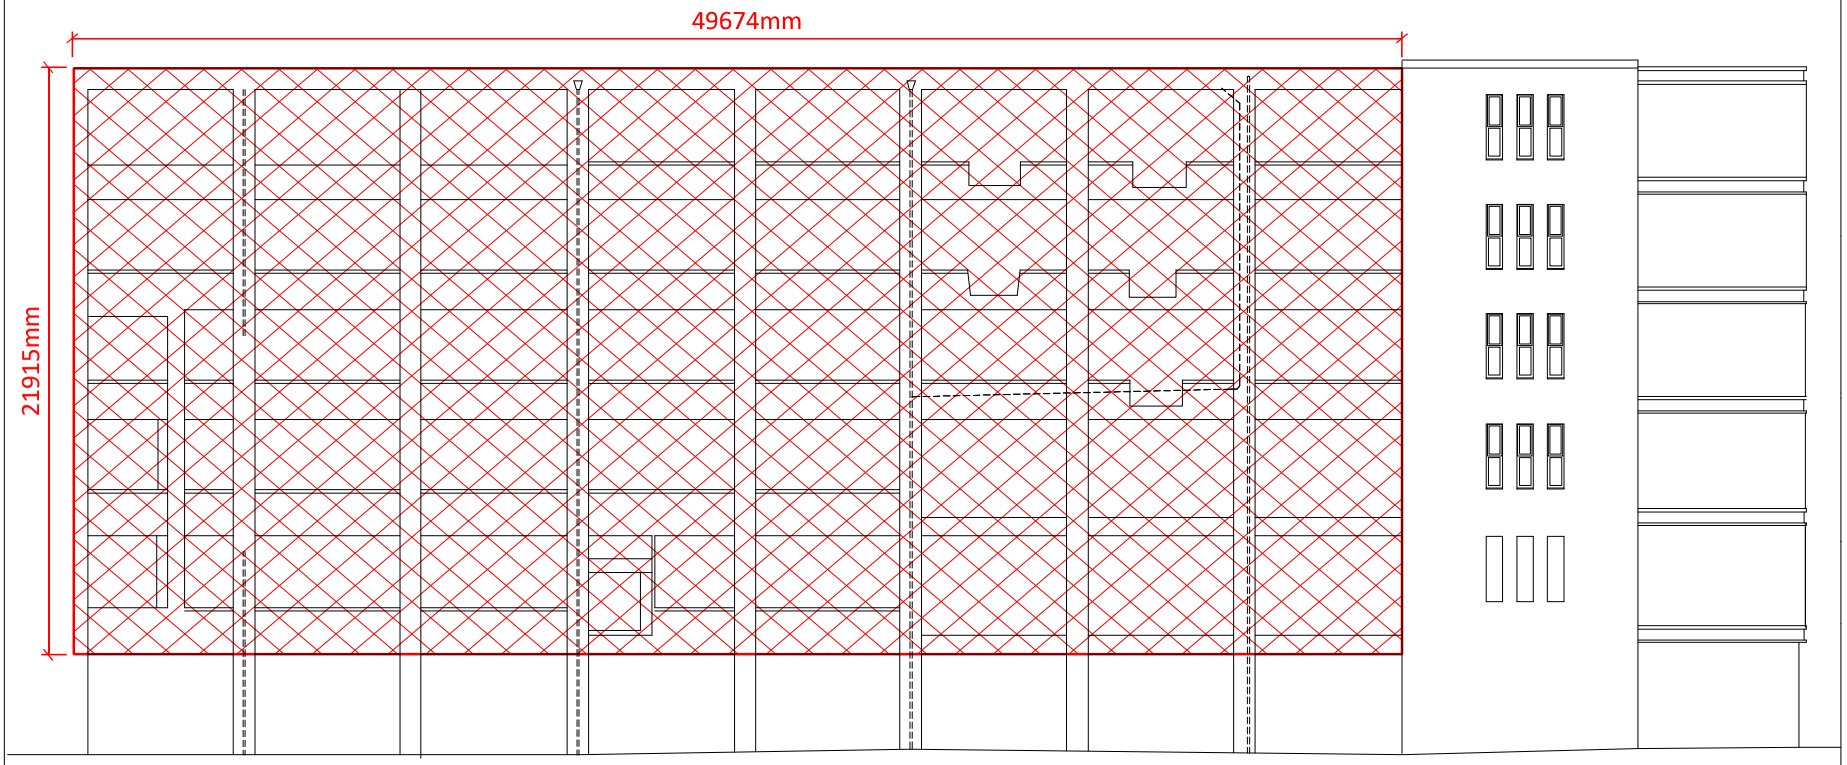

01 The Cabinet Building- East Elevation
1.200

No implied licence exists. This drawing should not be used to calculate areas for the purposes of valuation. Do not scale this drawing. All dimensions to be checked on site by the contractor and such dimensions to be their responsibility. All work must comply with relevant British Standards and Building Regulations requirements. Drawing errors and omissions to be reported to the architect.

Notes

Proposed Wrap

Keyplan

Revisions

Rev	Date	Description	By	Chk

TOUCAN™
Signage, Graphics and Wayfinding Specialists
findtoucan.co.uk
© Toucan 2023

Client
Spectre (Hayes) Limited

Project
Eagle Street Building Wrap

Drawing
Elevation

Project Number	Status
0157	Planning
Drawing No.	**Revision**
P_2000	00
Scale at A3	**Date**
1:200	09-01-2024
Drawn by	**Checked by**
BM	BM

Scale Bar

0 10m

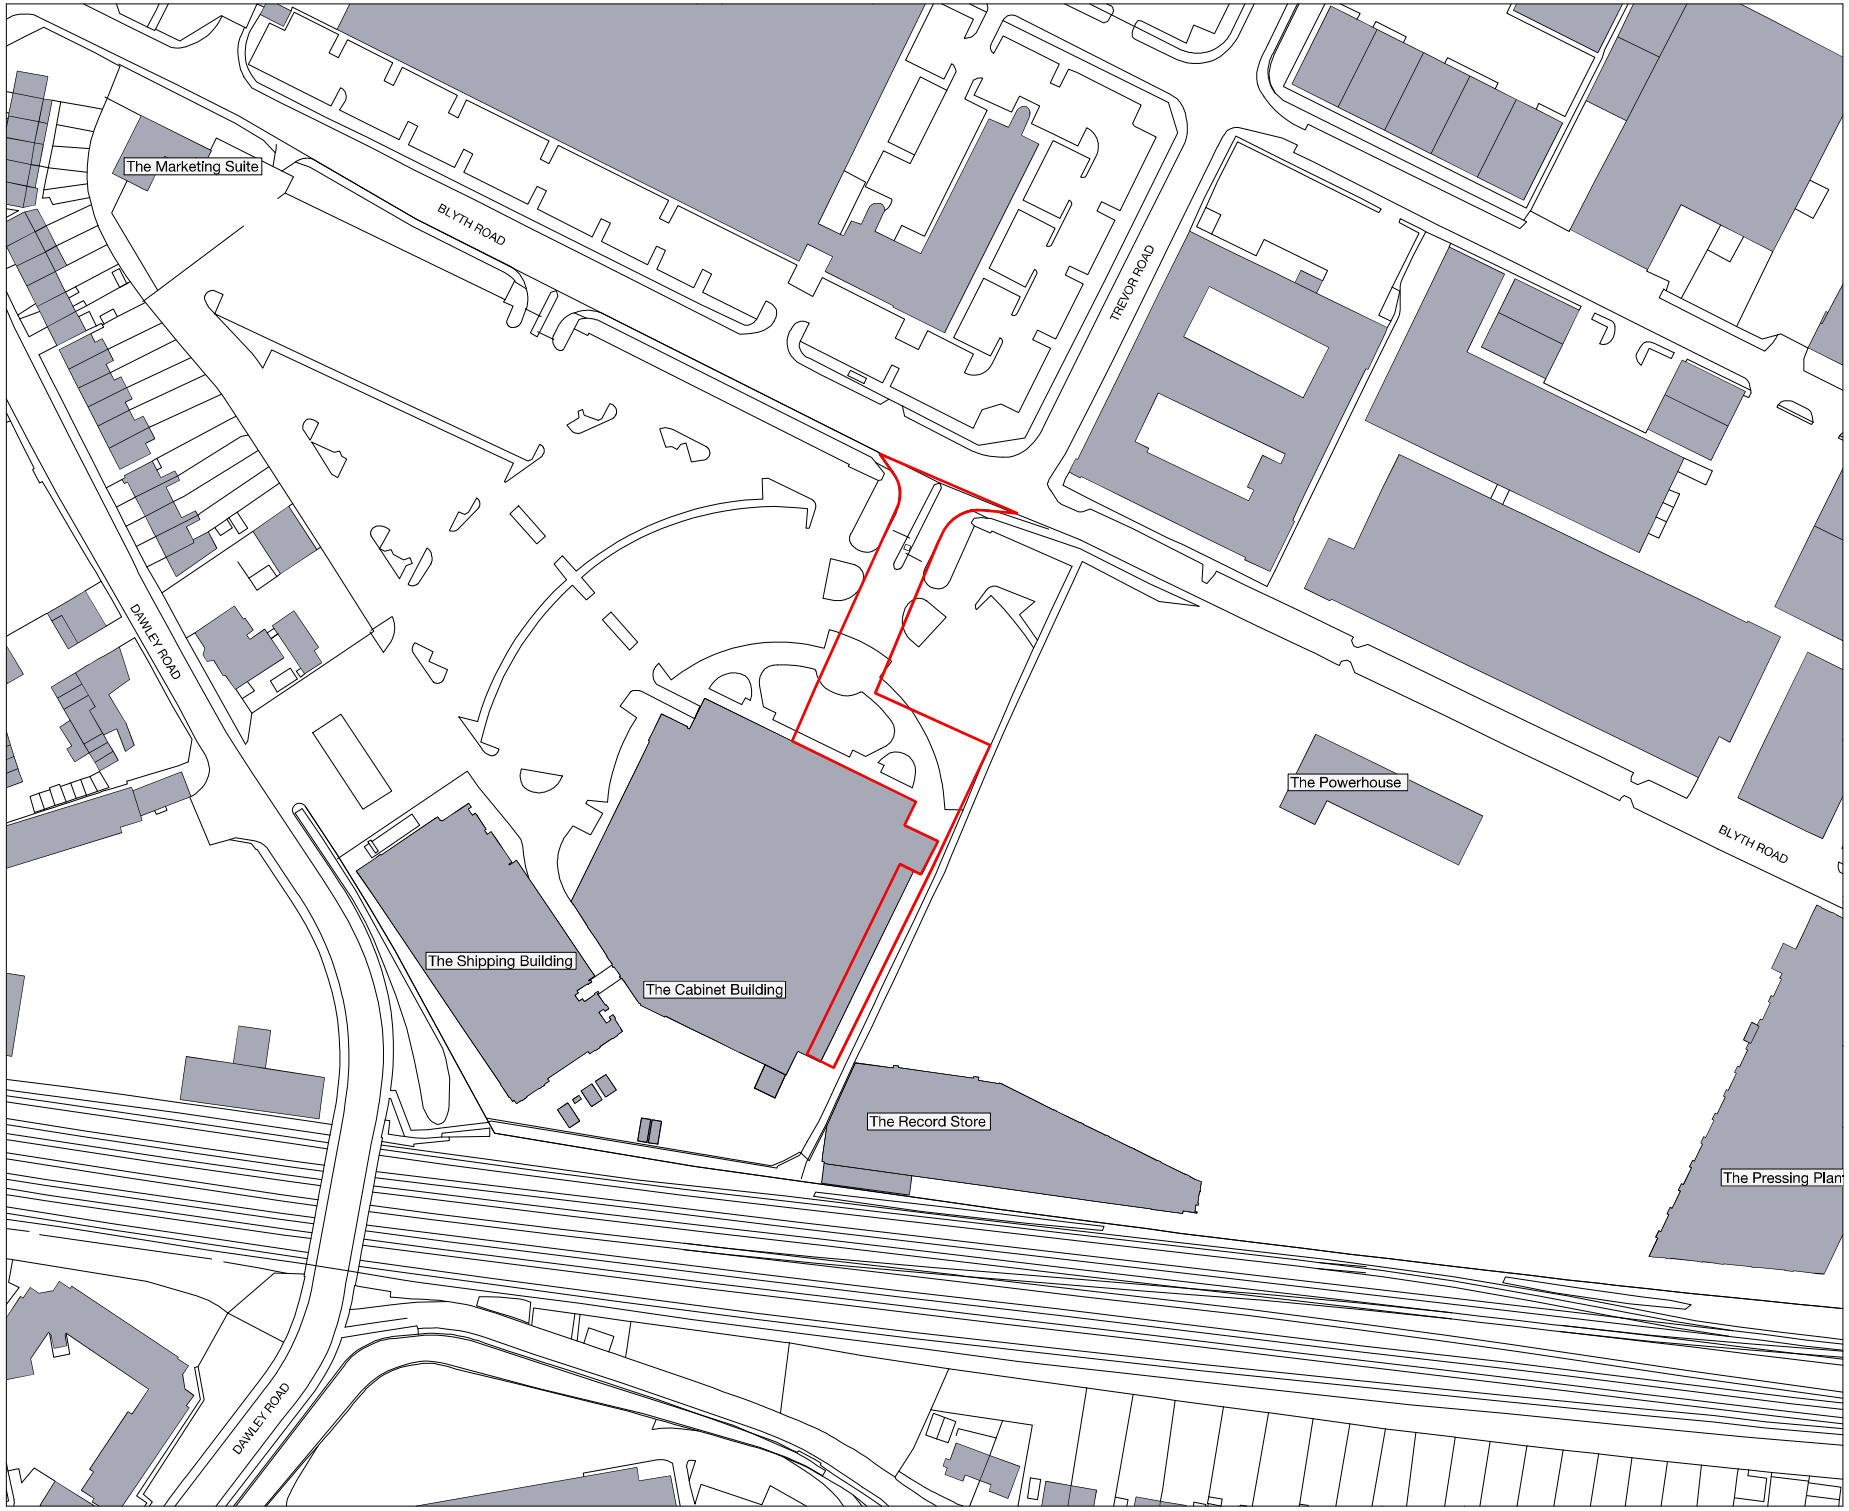

No implied licence exists. This drawing should not be used to calculate areas for the purposes of valuation. Do not scale this drawing. All dimensions to be checked on site by the contractor and such dimensions to be their responsibility. All work must comply with relevant British Standards and Building Regulations requirements. Drawing errors and omissions to be reported to the architect.

Notes

Site Boundary

Keyplan

Revisions

Rev	Date	Description	By	Chk

TOUCAN™

Signage, Graphics and Wayfinding Specialists

findtoucan.co.uk

© Toucan 2023

Client

Spectre (Hayes) Limited

Project

Eagle Street Building Wrap

Drawing

Site Location Plan

Project Number	Status
0157	Planning
Drawing No.	**Revision**
P_2200	00
Scale at A3	**Date**
1:1250	09-01-2024
Drawn by	**Checked by**
BM	BM

Scale Bar

N

0 50m