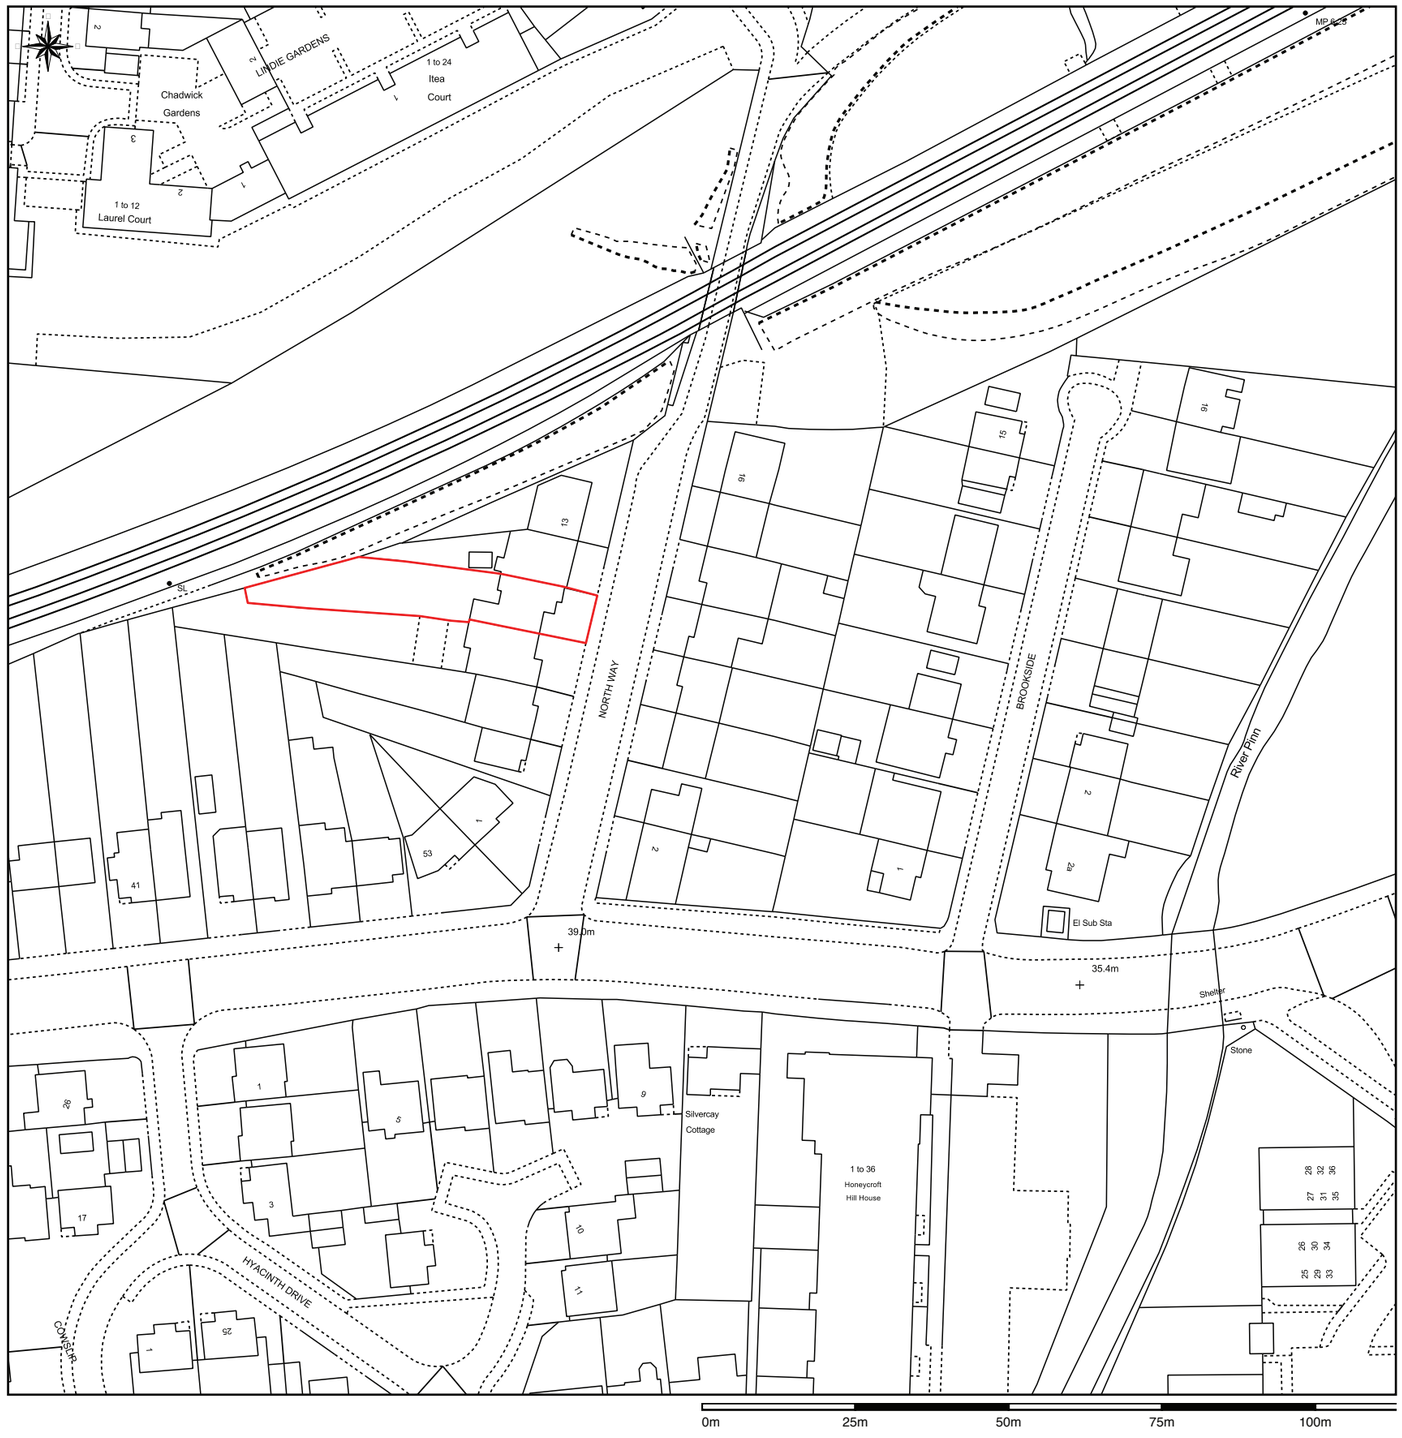

9 North Way - plot boundary

1:1000 @ A3
NW1/STE/001
Mr. Yasir Ansari

9 North Way, UXBRIDGE
Rear Ground Floor Extension - Site Location Plan
January 2017

drawn by
Devan Mistry *PG DipArch ARB RIBA*
Chartered Architect